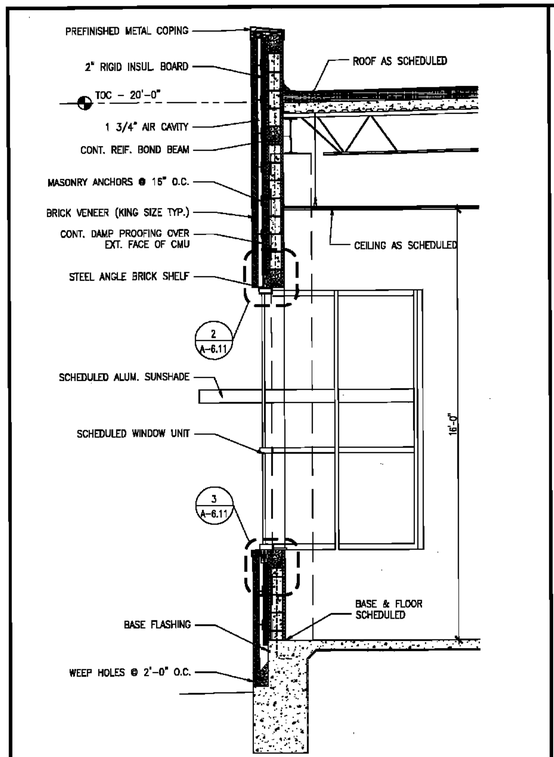

6 WALL SECTION SCALE 3/8"=1'-0"

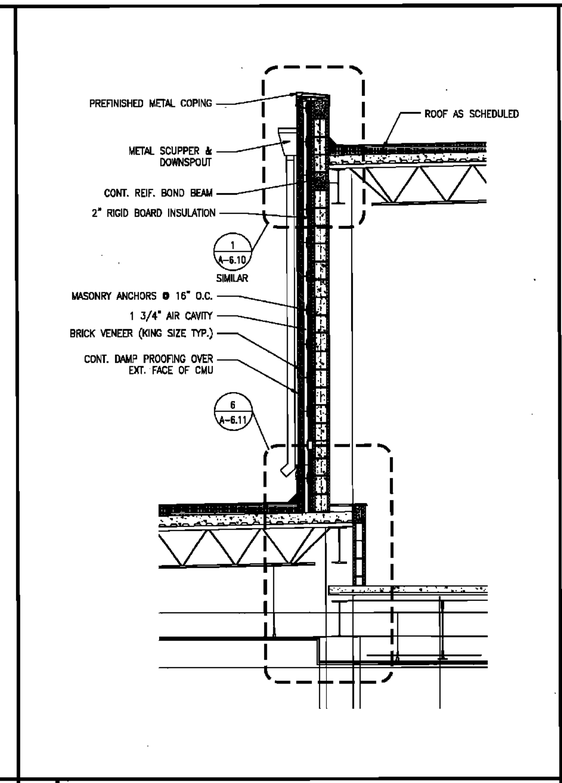

5 WALL SECTION SCALE 3/8"=1'-0"

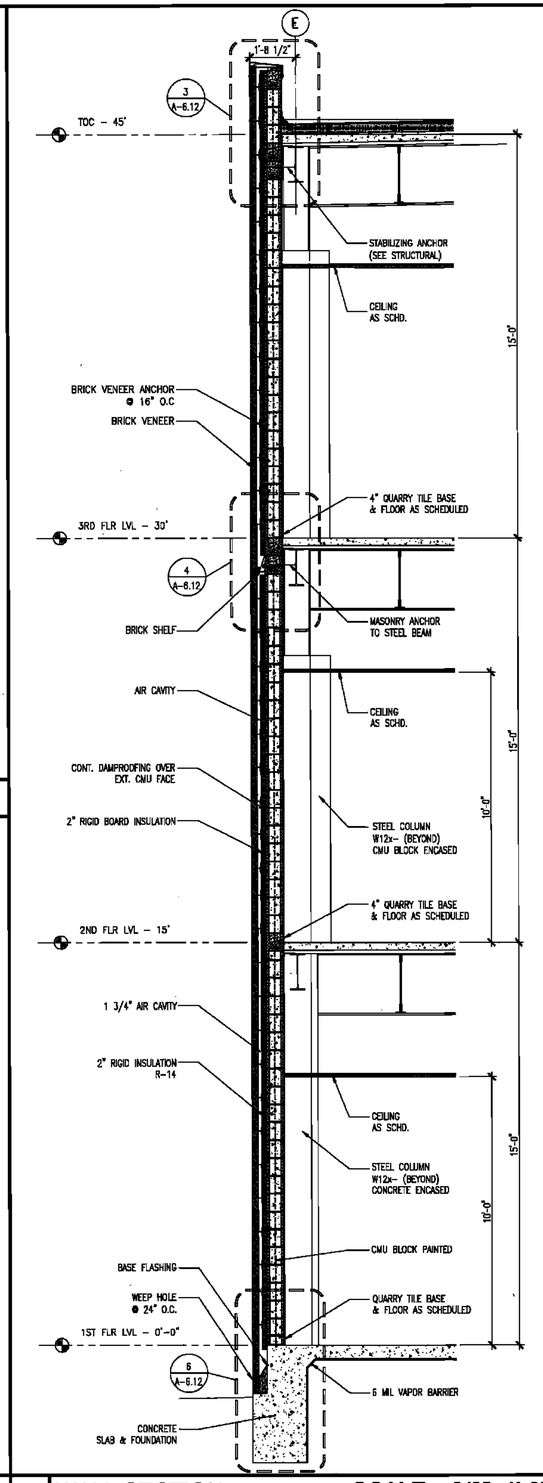

2 WALL SECTION SCALE 3/8"=1'-0"

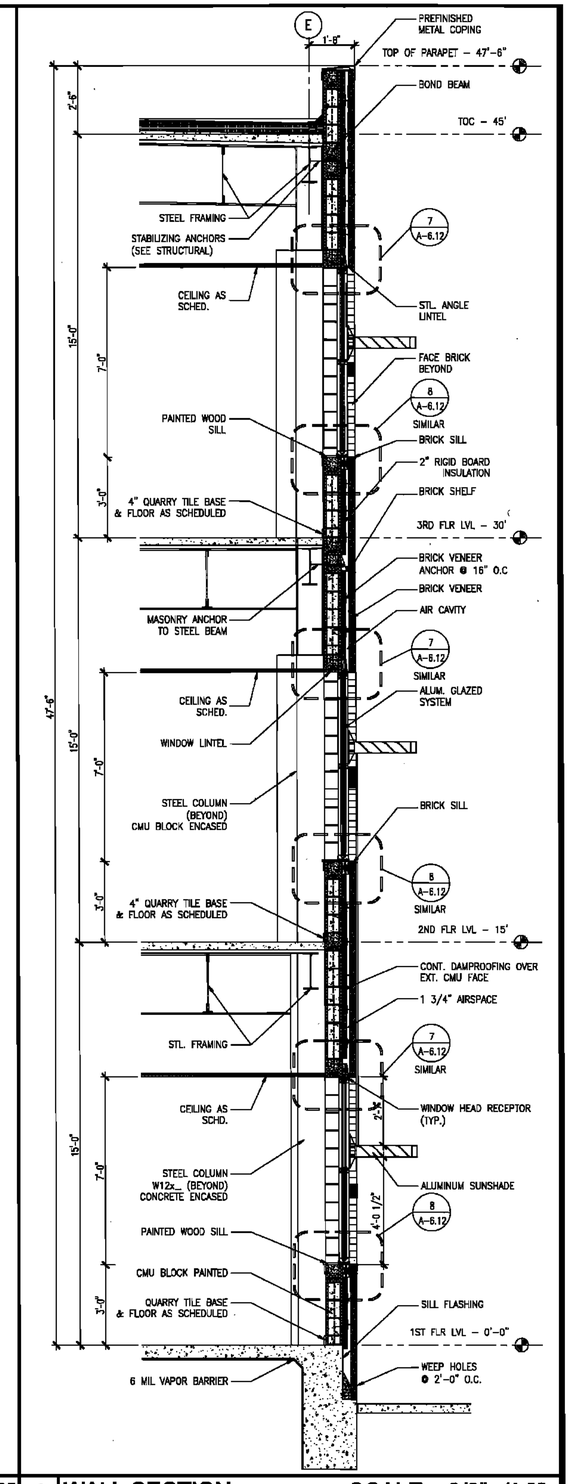

1 WALL SECTION SCALE 3/8"=1'-0"

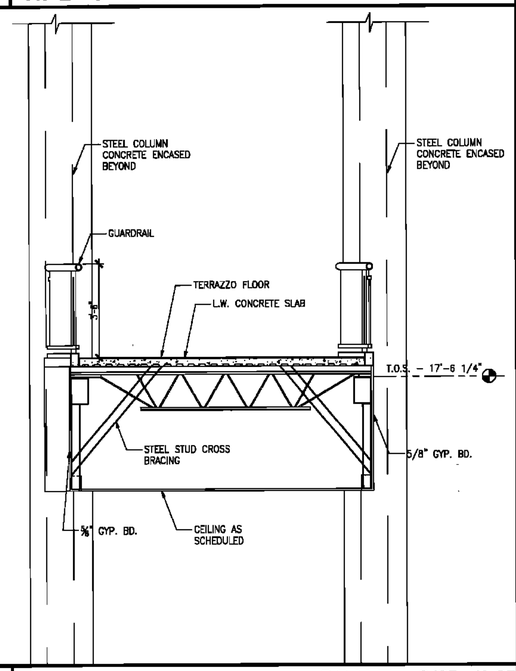

4 WALL SECTION SCALE 3/8"=1'-0"

3 NOT USED

BYRON J. STEWART & ASSOC.
ARCHITECTS & PLANNERS, APC
2300 MARENGO STREET
NEW ORLEANS, LOUISIANA 70115
(504) 527-9339 (504) 527-9342 FAX

PBK
Architecture
Engineering
Planning
Facility Consulting

CARTER G. WOODSON SCHOOL
RECOVERY SCHOOL DISTRICT
2514 THIRD STREET
NEW ORLEANS, LOUISIANA

FOR CONSTRUCTION

JOB NUMBER: BJS 128

DATE: 04/20/10

DRAWN BY: F.M.-I.G.

CHECKED BY: L.R.-P.B.

REVISIONS

NO.	DATE	REVISION

SHEET TITLE: WALL SECTIONS

SHEET: A-6.8