466 OCCUPANTS @ AREA A, 2ND FLOOR PER TABLE 1005.1, THERE SHALL BE 93.2" OF EGRESS WIDTH REQUIRED. PROVIDED EXIT WIDTH = 144". CORRIDORS SHALL BE 72" MIN PER 1017.2, FOR GROUP "E". PROVIDED = 122"

*OCCUPANT LOADS LISTED ARE THE ACTUAL OCCUPANT LOADS IN LIEU OF THOSE PER TABLE 1004.1.2

2 OCCUPANTS @ AREA B, 2ND FLOOR PER TABLE 1005.1, THERE SHALL BE .4" OF EGRESS WIDTH REQUIRED. PROVIDED EXIT WIDTH = 0. CORRIDORS SHALL BE 72" MIN PER 1017.2, FOR GROUP "E". PROVIDED = 105"

*OCCUPANT LOADS LISTED ARE THE ACTUAL OCCUPANT LOADS IN LIEU OF THOSE PER TABLE 1004.1.2

213 OCCUPANTS @ AREA C, 2ND FLOOR PER TABLE 1005.1, THERE SHALL BE 42.6" OF EGRESS WIDTH REQUIRED. PROVIDED EXIT WIDTH = 2 @ 36" = 72" CORRIDORS SHALL BE 72" MIN PER 1017.2, FOR GROUP "E". PROVIDED = 96"

*OCCUPANT LOADS LISTED ARE THE ACTUAL OCCUPANT LOADS IN LIEU OF THOSE PER TABLE 1004.1.2

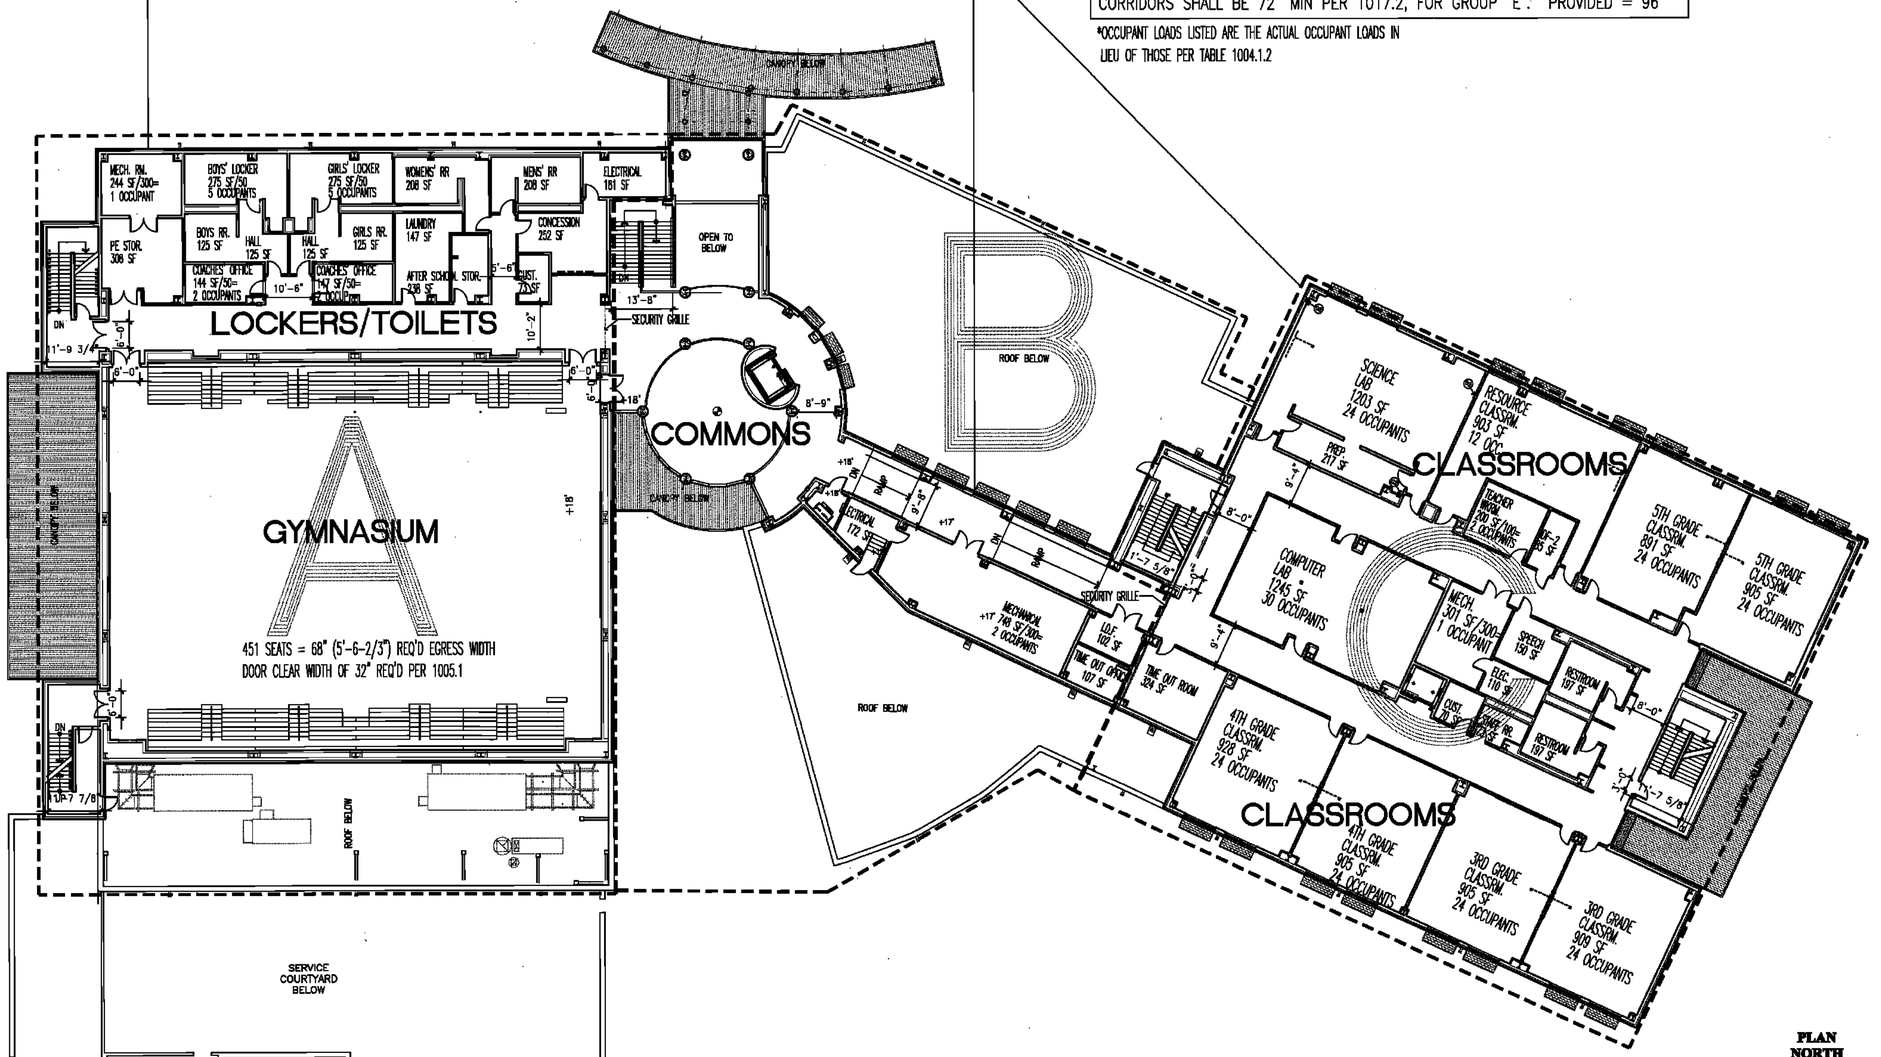

PLAN NORTH

N

1 16 32 48 64

6 SECOND FLOOR EGRESS PLAN

0984-G2.DWG
1/16" = 1'-0"

KEYPLAN

BYRON J. STEWART & ASSOC. ARCHITECTS & PLANNERS, APC
2309 MARENGO STREET
NEW ORLEANS, LOUISIANA 70115
(504) 527-5339 (504) 527-5342 FAX

PBK
Architecture
Engineering
Planning
Facility Consulting

CARTER G. WOODSON SCHOOL
RECOVERY SCHOOL DISTRICT
2514 THIRD STREET
NEW ORLEANS, LOUISIANA

FOR CONSTRUCTION

JOB NUMBER: B.15 128
DATE: 04/20/10
DRAWN BY:
CHECKED BY:

REVISIONS

NO.	DATE	REVISION

SHEET TITLE: SECOND FLOOR EGRESS PLAN

SHEET: G-2

3 OF 223 SHEETS