THIS REVISED SHEET C0.1
IS ATTACHMENT #17 TO
ADDENDUM #1

LA. HIGHWAY 39

ASPHALT ROADWAY

CANAL

GRASS

HIGH BANK

PVC PIPE

SWALE

DITCH

TOE OF SLOPE

MATCHLINE
SEE SHEET C0.2

MATCHLINE
SEE SHEET C0.2

N 60°33'24" W
491.61'

SILT FENCE(TYP.)
SEE DETAIL 2/C0.1

FENCING AROUND THE FOOTBALL FIELD INCLUDING FOOTINGS AND FOUNDATION SHALL BE DISCARDED BY THE CONTRACTOR (TYP.)

REMOVE GOAL POSTS AND FOUNDATIONS, TYPICAL

GOAL POST

FENCING AROUND THE FOOTBALL FIELD INCLUDING FOOTINGS AND FOUNDATION SHALL BE DISCARDED BY THE CONTRACTOR (TYP.)

NOTE:

SILT FENCE FOR SEWER LINE AND WATER LINE INSTALLATIONS SHALL REMAIN IN PLACE AND MAINTAINED THROUGHOUT CONSTRUCTION PERIOD OF RESPECTIVE INSTALLATIONS INCLUDING SURFACE RESTORATION.

EROSION CONTROL AND DEMOLITION PLAN NOTES:

1. CONTRACTOR SHALL PROVIDE REMOVABLE SECTION FOR SITE ACCESS AND SHALL COORDINATE INGRESS/EGRESS LOCATIONS WITH THE OWNER PRIOR TO INSTALLATION OF SILT FENCE.
2. UPON COMPLETION OF PROJECT CLEAN AND RESTORE SERVICE TO ALL PERIMETER CATCH BASINS.

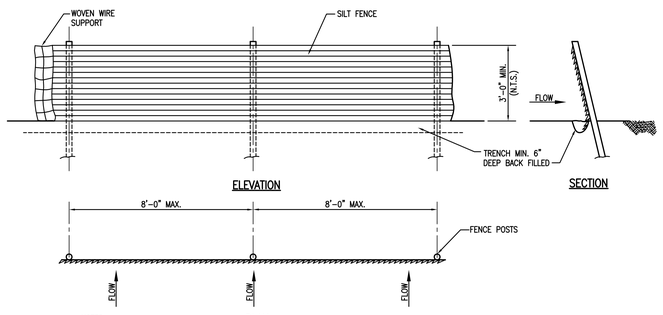

NOTES:

1. SILT FENCES SHALL BE INSTALLED AND MAINTAINED BY THE CONTRACTOR AS SHOWN ON THE PLANS AND AS DIRECTED BY THE ENGINEER UNTIL THE DISTURBED AREAS ARE PERMANENTLY STABILIZED. INSPECTION SHALL BE FREQUENT AND REPAIR OR REPLACEMENT SHALL BE MADE PROMPTLY AS NEEDED.
2. ACCUMULATED SILT SHALL BE REMOVED WHEN IT REACHES A DEPTH OF 6" AND DISPOSED OF IN AN APPROVED SITE IN A MANNER THAT WILL NOT CONTRIBUTE TO FURTHER SILTATION.
3. MATERIALS:
   - A. POSTS SHALL BE STEEL OR WOODEN FENCE POSTS WITH A MINIMUM LENGTH OF 5' AND ARE TO BE SET AT LEAST 18" DEEP.
   - B. WIRE TO SUPPORT SILT FENCE SHALL BE WOVEN LIVESTOCK WIRE WITH A MAXIMUM MESH OPENING OF 4" OR SMALLER AND FABRICATED FROM 14 GAGE WIRE OR LARGER.
   - C. SILT FENCE SHALL BE BURLAP WEIGHING 7-1/2 OUNCES PER SQUARE YARD, APPROVED JUTE FABRIC OR GEOTEXTILE FABRIC. SILT FENCE SHALL BE SECURELY FASTENED TO EACH POST OR TO WOVEN WIRE WHICH IN TURN SHALL BE FASTENED TO EACH POST.
4. FENCE SHALL BE INSTALLED ON A SLIGHT ANGLE TOWARD THE ANTICIPATED RUNOFF SOURCE.

2 / C0.1 SILT FENCE DETAILS (TYPICAL) 3/8"=1'-0"

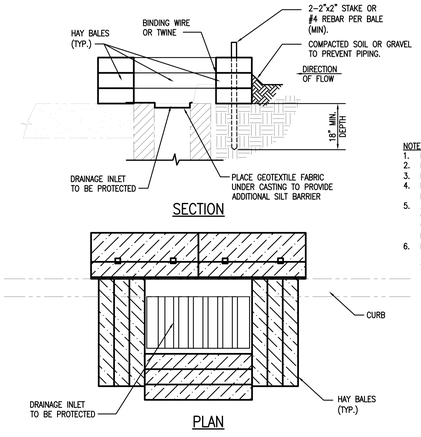

NOTE:

1. REFER TO LA DOTD STANDARD SPECIFICATIONS, SECTION 204 FOR REFERENCE.
2. EROSION CONTROL AT VERTICAL FACE CATCH BASINS, SIMILAR
3. PROVIDE SILT PROTECTION (HAY BALES) AROUND EXISTING DRAIN OUTLETS (TYPICAL).
4. PROVIDE GEOTEXTILE FABRIC OVER FACE OF CATCH BASIN- TO FILTER OUT SILT PARTICLES (TYPICAL)- SECURE BENEATH HAY BALES.
5. ALL DROP INLETS WHICH ARE TO REMAIN IN SERVICE AND ARE WITHIN THE CONFINES OF THE SILT FENCE SYSTEM SHALL HAVE GEOTEXTILE FABRIC PLACED BETWEEN THE GRATE AND FRAME TO PROVIDE A SILT TRAP, IN ADDITION TO PERIMETER SILT PROTECTION (HAY BALES).
6. PROVIDE SILT PROTECTION (HAY BALES) AROUND NEW DRAINAGE OUTLETS AS THEY ARE CONSTRUCTED, IN ORDER TO PROHIBIT "SILTING IN" OF NEW PIPES AND STRUCTURES.

3 / C0.1 EROSION CONTROL AROUND DROP INLET (TYPICAL) 1/2"=1'-0"

1 / C0.1 PARTIAL DEMOLITION AND EROSION CONTROL PLAN 1"=20'-0"

N

GRAPHIC SCALE

20 0 10 20 40 80

(IN FEET)
1 inch = 20 ft.

ATTACHMENT NUMBER 17 TO ADDENDUM NUMBER ONE

MORPHY MAKOFSKY INCORPORATED
CONSULTING ENGINEERS
(504)488-1317
JOB NO. 09157

REVISIONS	BY
06/22/10	SCP

CONTRACTOR MUST VERIFY AND CHECK ALL JOB DIMENSIONS, DETAILS AND SPECIFICATIONS ON SITE AND REPORT ANY ERRORS, OMISSIONS AND DISCREPANCIES BEFORE PROCEEDING

NEW-PHOENIX-PRE-K-THROUGH-12-SCHOOL

NEW-PHOENIX-PRE-K-THROUGH-12-SCHOOL
12700-HWY.-39-BRAITHWAITE,-LOUISIANA-70040
FEMA-PW-4987

ATTACHMENT
NUMBER 17
TO ADDENDUM
NUMBER ONE

SEAL
STATE OF LOUISIANA
DONALD C. MAKOFSKY
REG. No. 19336
REGISTERED
PROFESSIONAL ENGINEER
IN
CIVIL ENGINEERING

04-23-10

DRAWN:	SCP
CHECKED:	SCP
SCALE:	AS NOTED
DATE:	05/21/2010

C0.1

© 2009