MATCHLINE
SEE SHEET C0.1

MATCHLINE
SEE SHEET C0.1

THIS REVISED SHEET C0.2 IS ATTACHMENT # 18 TO ADDENDUM #1

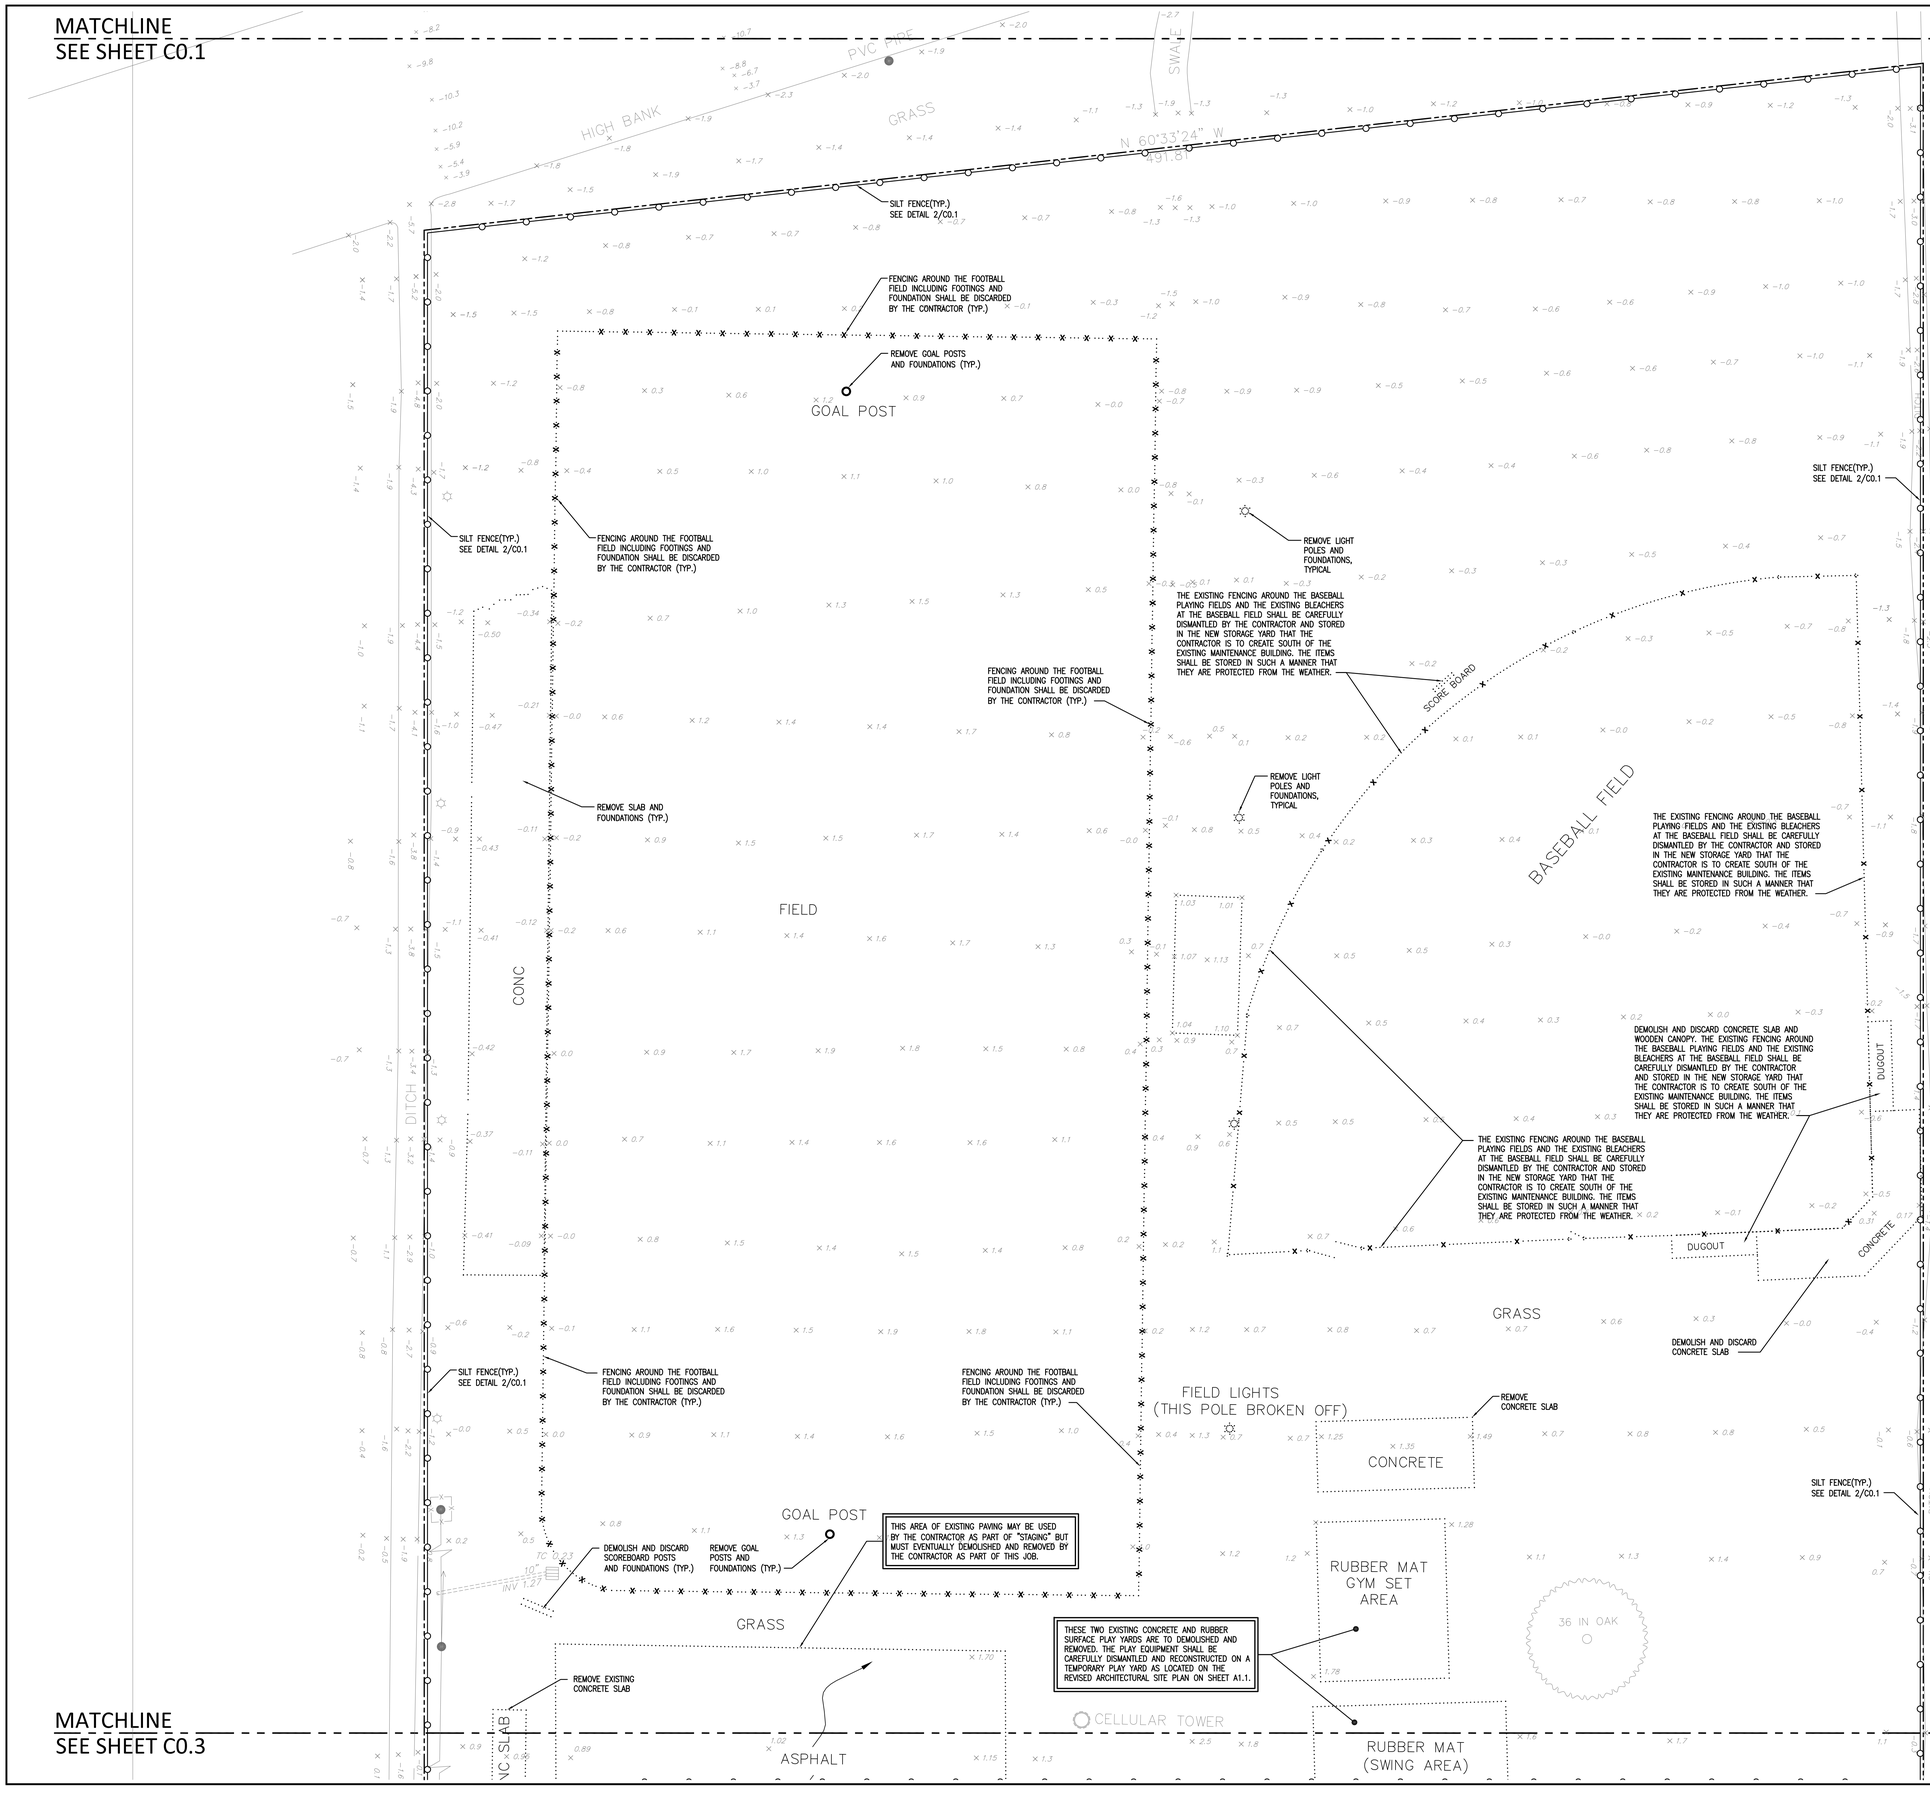

MATCHLINE
SEE SHEET C0.3

MATCHLINE
SEE SHEET C0.3

NOTE:

SILT FENCE FOR SEWER LINE AND WATER LINE INSTALLATIONS SHALL REMAIN IN PLACE AND MAINTAINED THROUGHOUT CONSTRUCTION PERIOD OF RESPECTIVE INSTALLATIONS INCLUDING SURFACE RESTORATION.

EROSION CONTROL AND DEMOLITION PLAN NOTES:

1. CONTRACTOR SHALL PROVIDE REMOVABLE SECTION FOR SITE ACCESS AND SHALL COORDINATE INGRESS/EGRESS LOCATIONS WITH THE OWNER PRIOR TO INSTALLATION OF SILT FENCE.
2. UPON COMPLETION OF PROJECT CLEAN AND RESTORE SERVICE TO ALL PERIMETER CATCH BASINS.

1 C0.2 PARTIAL DEMOLITION AND EROSION CONTROL PLAN 1"=20'-0"

N

GRAPHIC SCALE

20 0 10 20 40 80

(IN FEET)
1 inch = 20 ft.

MORPHY MAKOFSKY INCORPORATED
CONSULTING ENGINEERS
(504)488-1317
JOB NO. 09157

REVISIONS	BY
06/22/10	SCP

CONTRACTOR MUST VERIFY AND CHECK ALL JOB DIMENSIONS, DETAILS AND SPECIFICATIONS ON SITE AND REPORT ANY ERRORS, OMISSIONS AND DISCREPANCIES BEFORE PROCEEDING

NEW-PHOENIX-PRE-K-THROUGH-12-SCHOOL

NEW-PHOENIX-PRE-K-THROUGH-12-SCHOOL
12700-HWY.-39-BRAITHWAITE,-LOUISIANA-70040
FEMA-PW-4987

ATTACHMENT
NUMBER 18
TO
ADDENDUM
NUMBER ONE

SEAL
STATE OF LOUISIANA
DONALD C. MAKOFSKY
REG. No. 18936
REGISTERED
PROFESSIONAL ENGINEER
IN
CIVIL ENGINEERING

04-23-10

DRAWN:	SCP
CHECKED:	SCP
SCALE:	AS NOTED
DATE:	05/21/2010

C0.2

© 2009