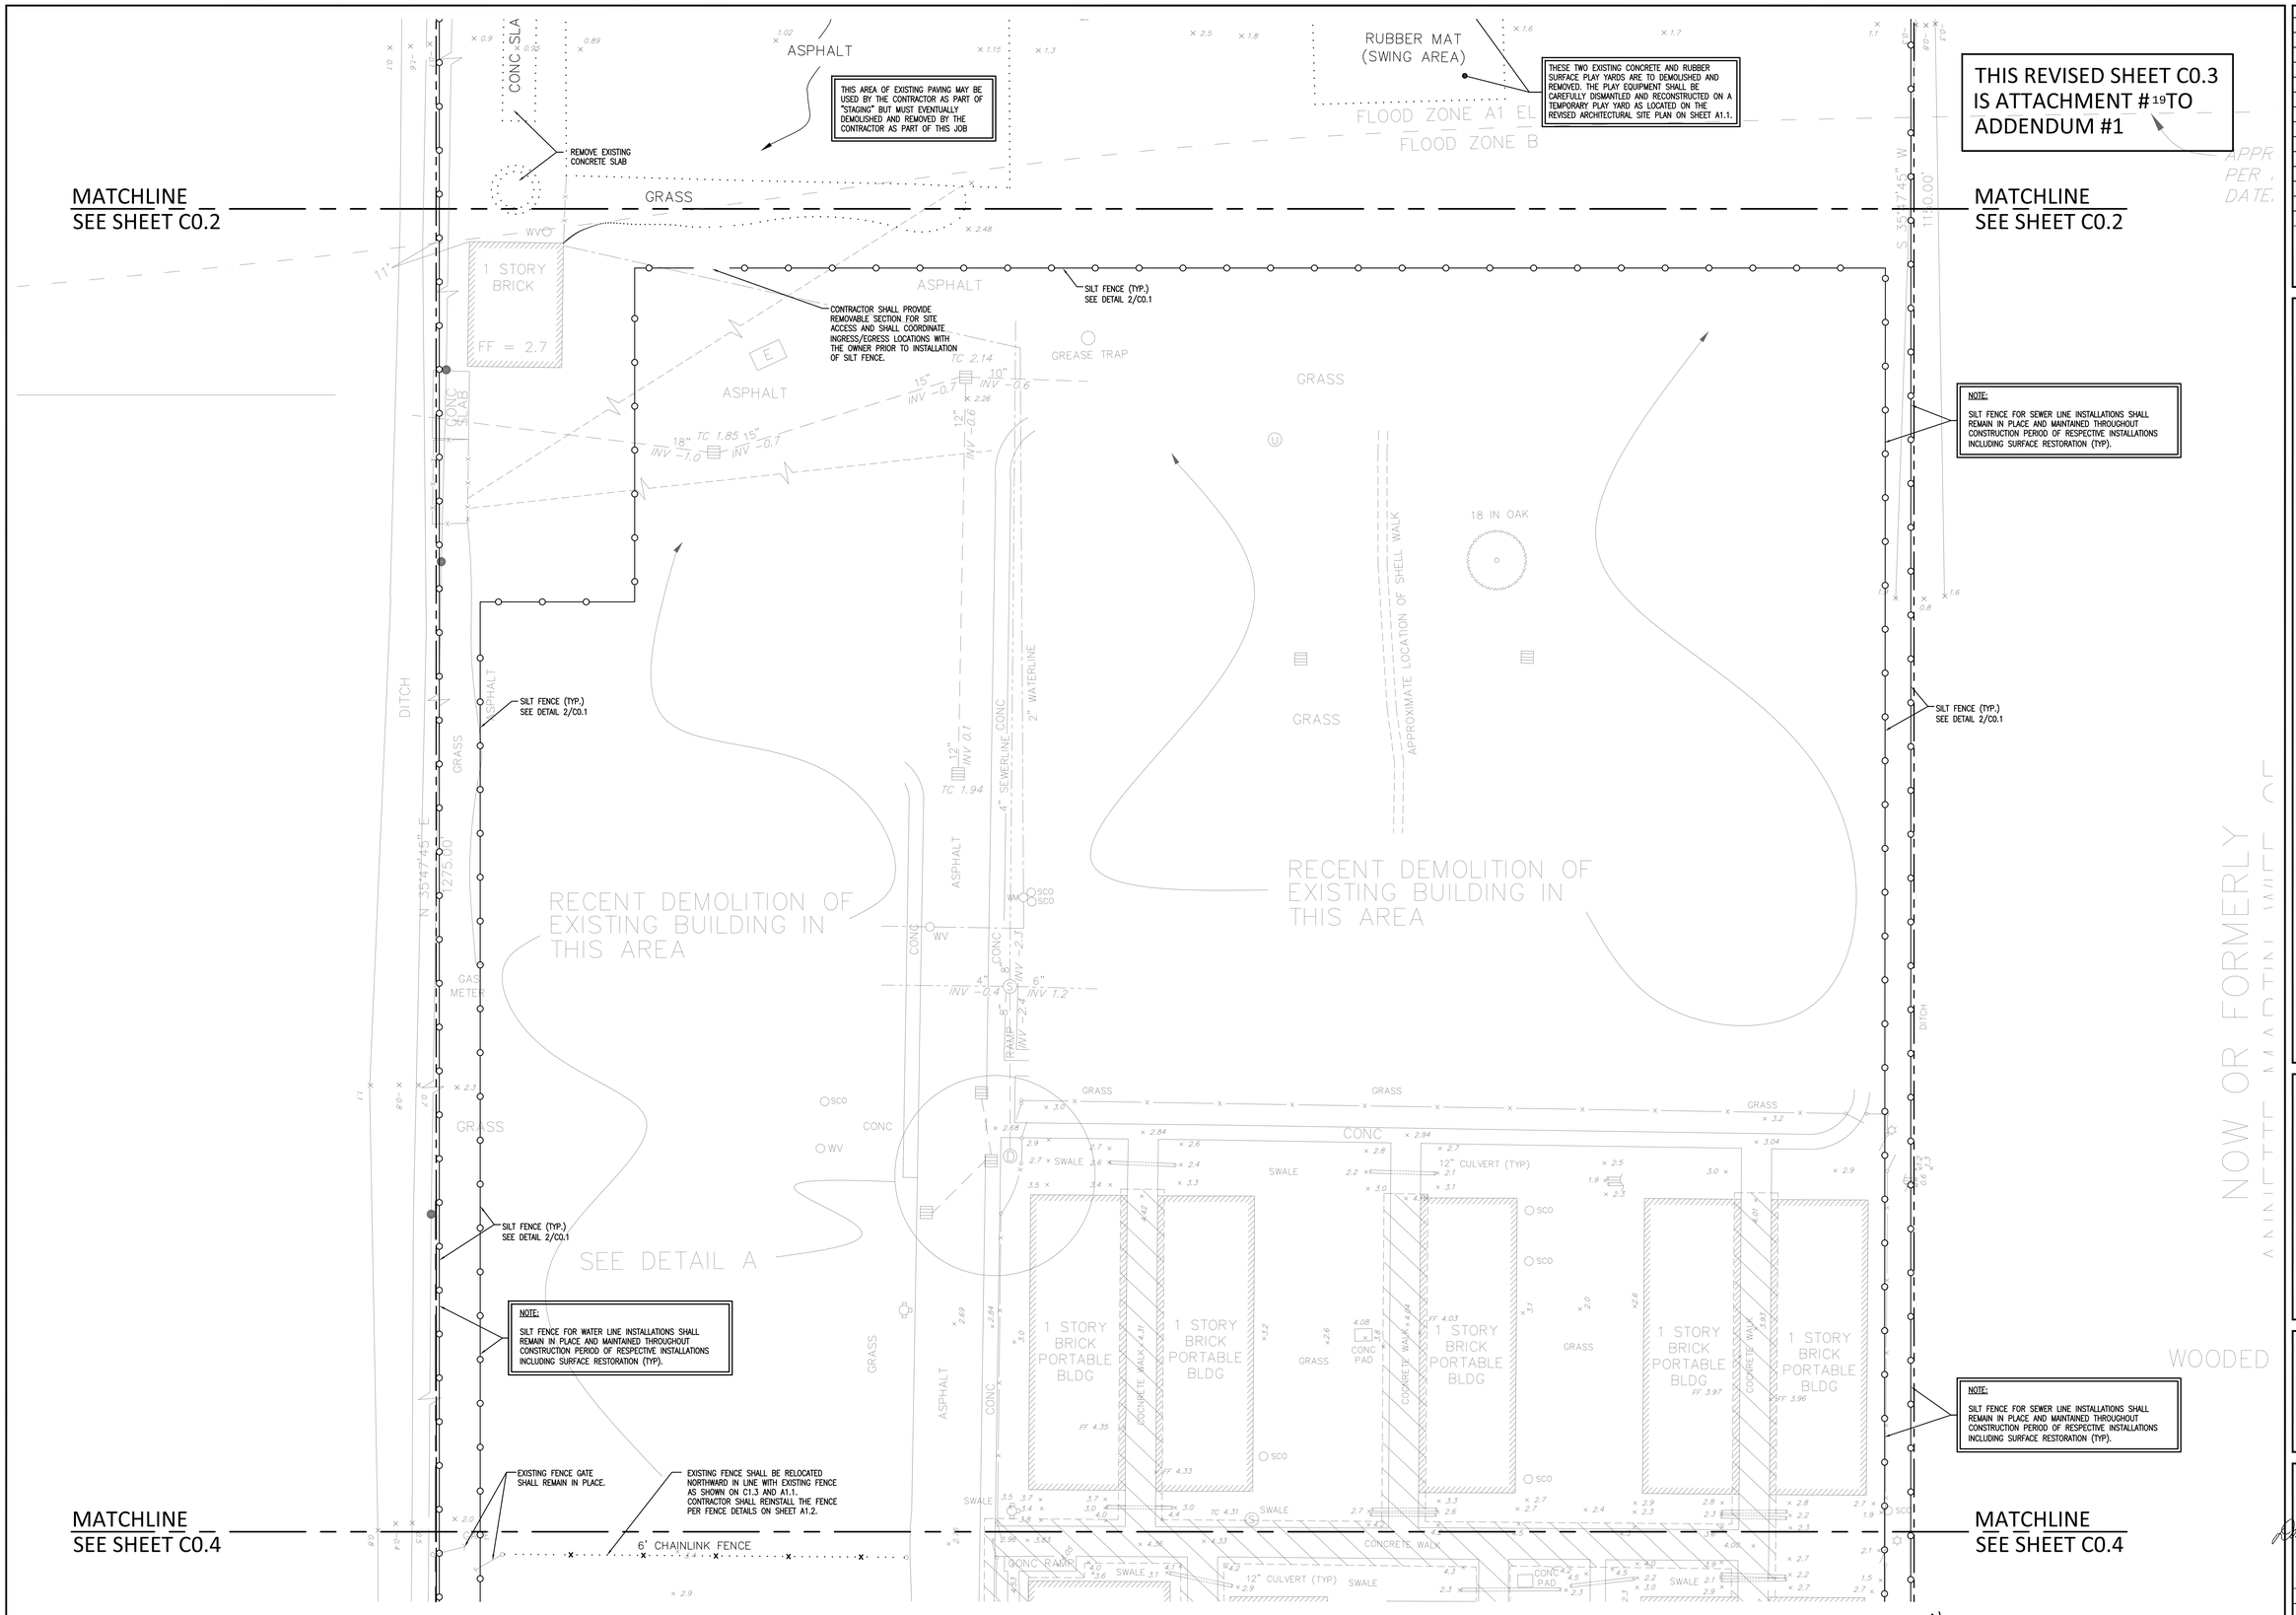

THIS REVISED SHEET C0.3 IS ATTACHMENT #19 TO ADDENDUM #1

APPR PER DATE.

1 C0.3 PARTIAL DEMOLITION AND EROSION CONTROL PLAN 1"=20'-0"

GRAPHIC SCALE

20 0 10 20 40 80

(IN FEET)
1 inch = 20 ft.

MORPHY MAKOFSKY INCORPORATED CONSULTING ENGINEERS (504)488-1317 JOB NO. 09157

REVISIONS	BY
06/22/10	SCP

CONTRACTOR MUST VERIFY AND CHECK ALL JOB DIMENSIONS, DETAILS AND SPECIFICATIONS ON SITE AND REPORT ANY ERRORS, OMISSIONS AND DISCREPANCIES BEFORE PROCEEDING

NEW-PHOENIX-PRE-K-THROUGH-12-SCHOOL

NEW-PHOENIX-PRE-K-THROUGH-12-SCHOOL
12700-HWY.-39-BRAITHWAITE,-LOUISIANA-70040
FEMA-PW-4987

ATTACHMENT NUMBER 19 TO ADDENDUM NUMBER ONE

SEAL
STATE OF LOUISIANA
DONALD C. MAKOFSKY
REG. No. 12836
REGISTERED PROFESSIONAL ENGINEER IN CIVIL ENGINEERING
04-23-10

DRAWN:	SCP
CHECKED:	SCP
SCALE:	AS NOTED
DATE:	05/21/2010

C0.3

© 2009