MATCHLINE
SEE SHEET C2.1

MATCHLINE
SEE SHEET C2.1

THIS REVISED SHEET C2.0 IS ATTACHMENT #25 TO ADDENDUM #1

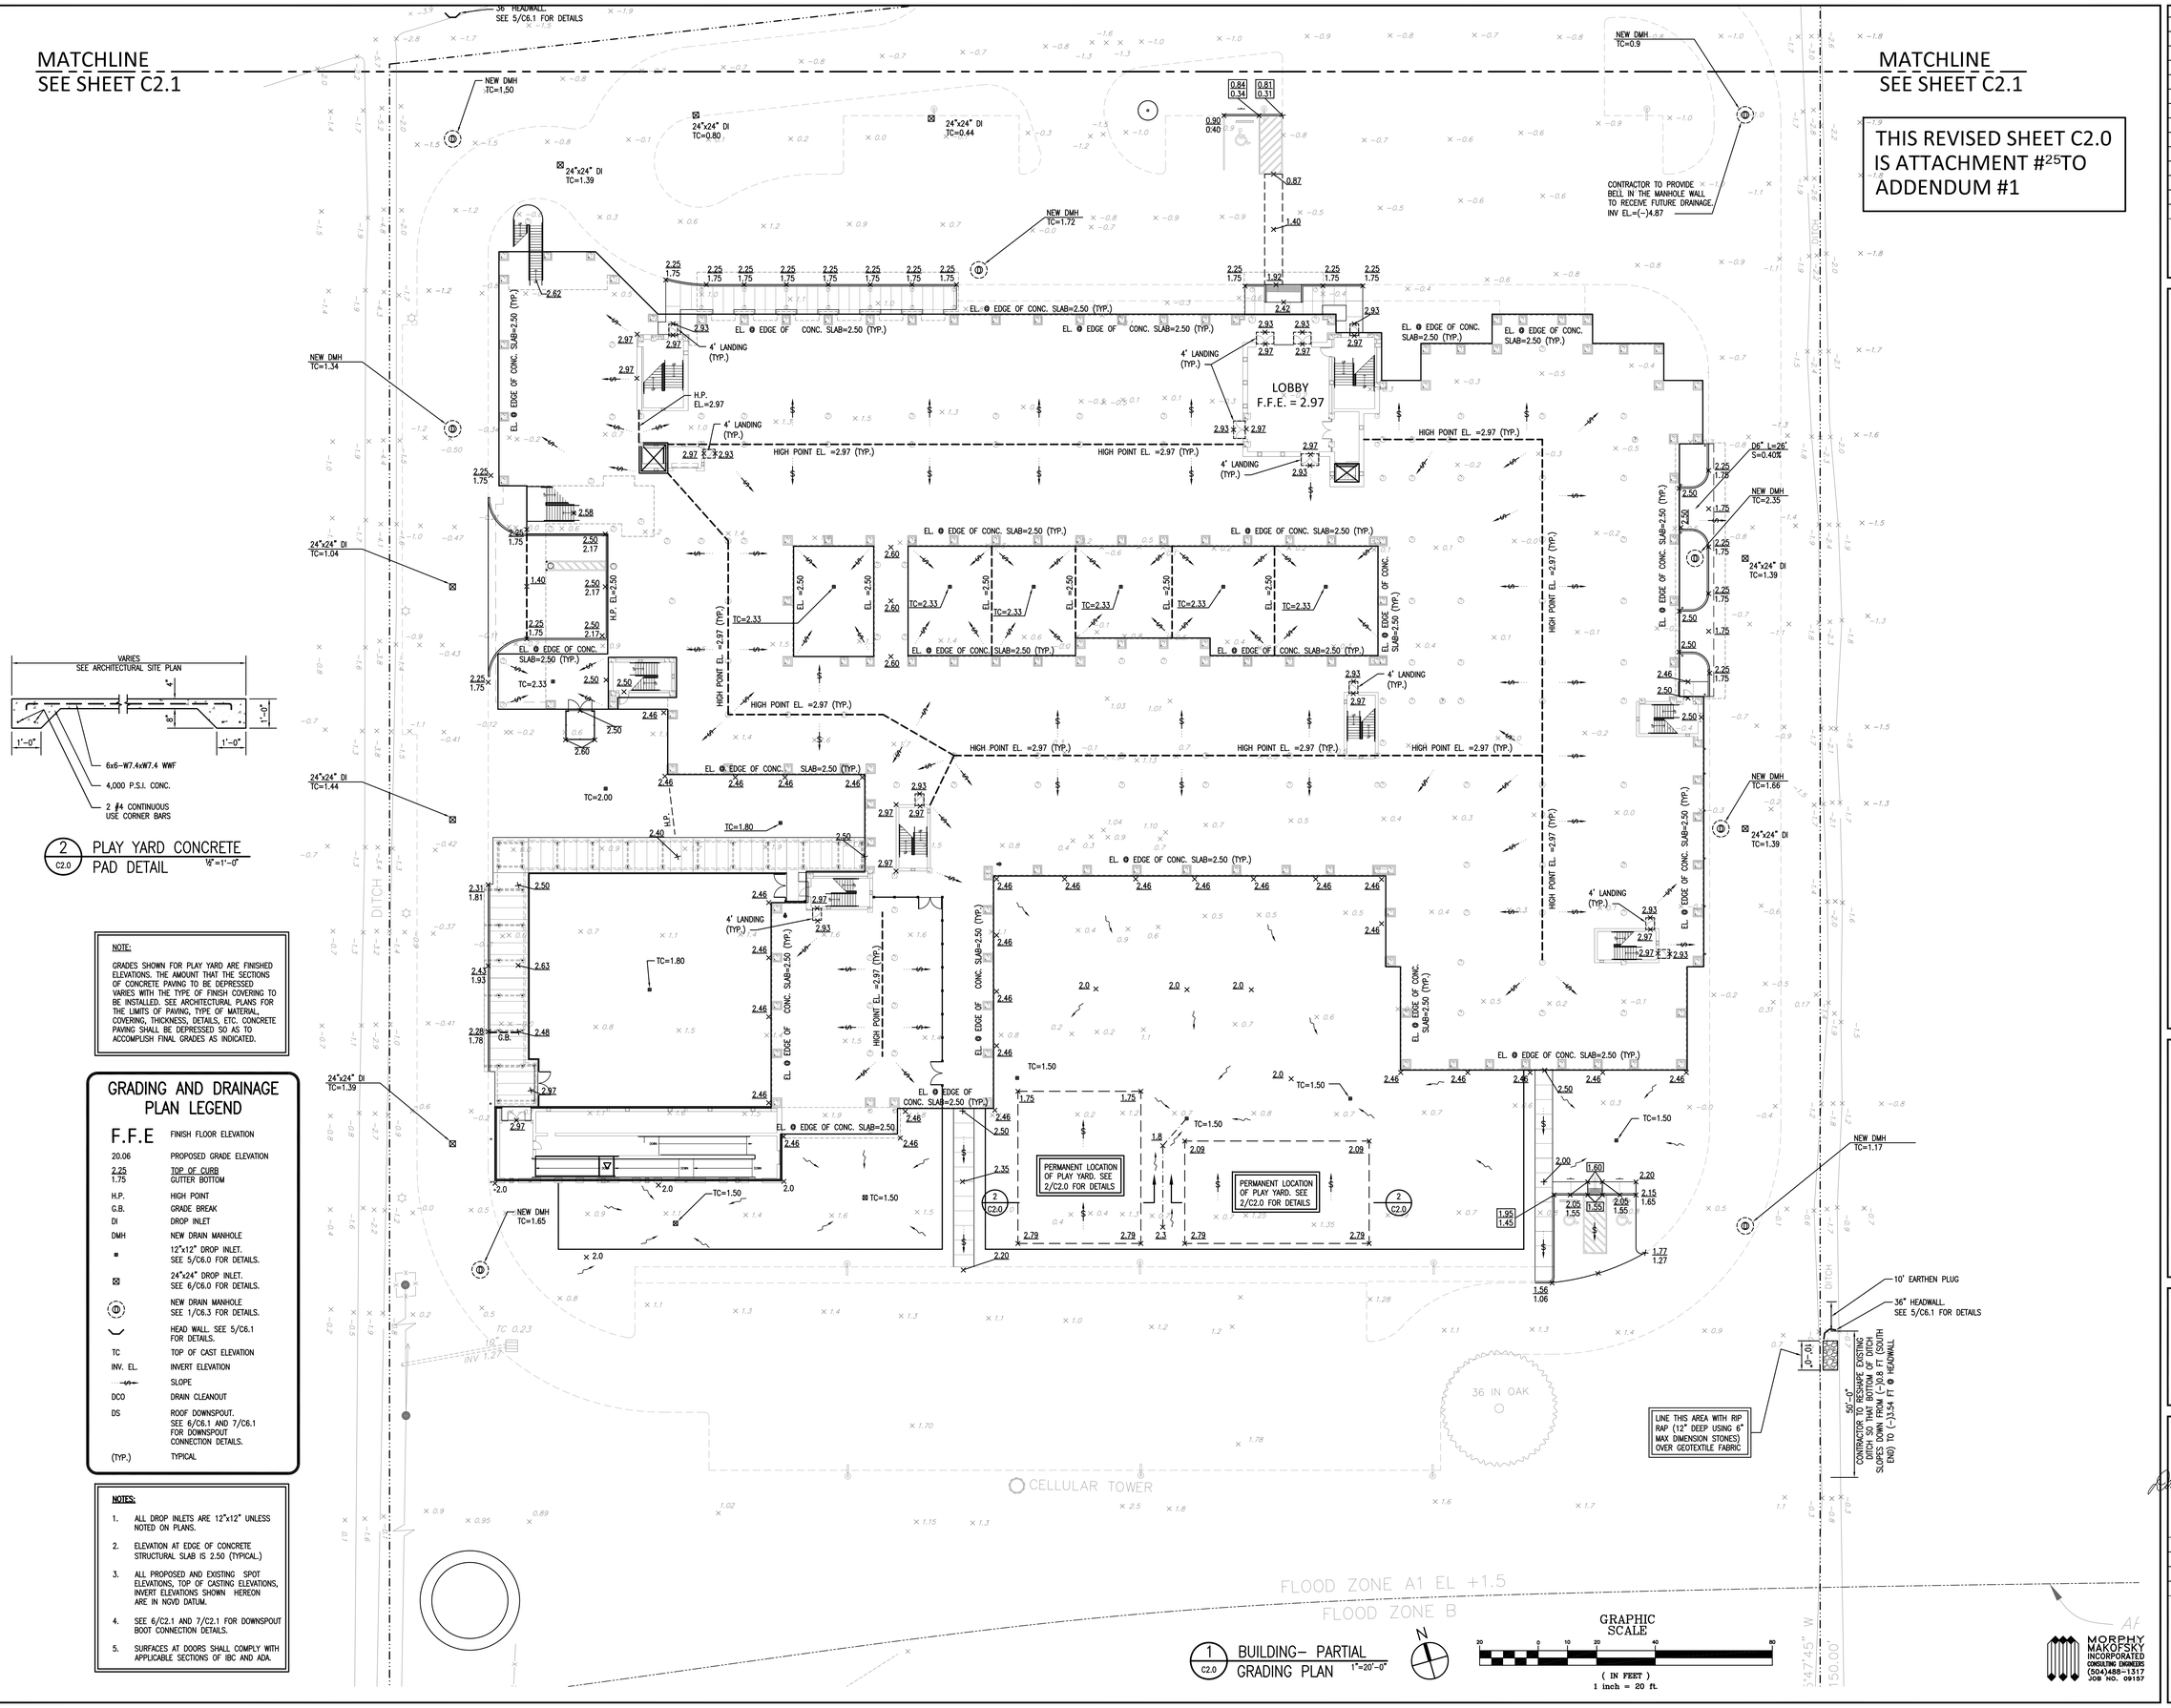

2 / C2.0 PLAY YARD CONCRETE PAD DETAIL ½"=1'-0"

1 / C2.0 BUILDING- PARTIAL GRADING PLAN 1"=20'-0"

GRAPHIC SCALE
(IN FEET)
1 inch = 20 ft.

NOTE:

GRADES SHOWN FOR PLAY YARD ARE FINISHED ELEVATIONS. THE AMOUNT THAT THE SECTIONS OF CONCRETE PAVING TO BE DEPRESSED VARIES WITH THE TYPE OF FINISH COVERING TO BE INSTALLED. SEE ARCHITECTURAL PLANS FOR THE LIMITS OF PAVING, TYPE OF MATERIAL, COVERING, THICKNESS, DETAILS, ETC. CONCRETE PAVING SHALL BE DEPRESSED SO AS TO ACCOMPLISH FINAL GRADES AS INDICATED.

GRADING AND DRAINAGE PLAN LEGEND

F.F.E	FINISH FLOOR ELEVATION
20.06	PROPOSED GRADE ELEVATION
2.25 / 1.75	TOP OF CURB / GUTTER BOTTOM
H.P.	HIGH POINT
G.B.	GRADE BREAK
DI	DROP INLET
DMH	NEW DRAIN MANHOLE
■	12"x12" DROP INLET. SEE 5/C6.0 FOR DETAILS.
⊠	24"x24" DROP INLET. SEE 6/C6.0 FOR DETAILS.
Ⓓ	NEW DRAIN MANHOLE SEE 1/C6.3 FOR DETAILS.
◡	HEAD WALL. SEE 5/C6.1 FOR DETAILS.
TC	TOP OF CAST ELEVATION
INV. EL.	INVERT ELEVATION
---⊗---	SLOPE
DCO	DRAIN CLEANOUT
DS	ROOF DOWNSPOUT. SEE 6/C6.1 AND 7/C6.1 FOR DOWNSPOUT CONNECTION DETAILS.
(TYP.)	TYPICAL

NOTES:

1. ALL DROP INLETS ARE 12"x12" UNLESS NOTED ON PLANS.
2. ELEVATION AT EDGE OF CONCRETE STRUCTURAL SLAB IS 2.50 (TYPICAL.)
3. ALL PROPOSED AND EXISTING SPOT ELEVATIONS, TOP OF CASTING ELEVATIONS, INVERT ELEVATIONS SHOWN HEREON ARE IN NGVD DATUM.
4. SEE 6/C2.1 AND 7/C2.1 FOR DOWNSPOUT BOOT CONNECTION DETAILS.
5. SURFACES AT DOORS SHALL COMPLY WITH APPLICABLE SECTIONS OF IBC AND ADA.

REVISIONS	BY
06/22/10	SCP

CONTRACTOR MUST VERIFY AND CHECK ALL JOB DIMENSIONS, DETAILS AND SPECIFICATIONS ON SITE AND REPORT ANY ERRORS, OMISSIONS AND DISCREPANCIES BEFORE PROCEEDING

NEW-PHOENIX-PRE-K-THROUGH-12-SCHOOL

NEW-PHOENIX-PRE-K-THROUGH-12-SCHOOL
12700-HWY.-39-BRAITHWAITE,-LOUISIANA-70040
FEMA-PW-4987

ATTACHMENT NUMBER 25 TO ADDENDUM NUMBER ONE

SEAL: STATE OF LOUISIANA — DONALD C. MAKOFSKY — REG. No. 28836 — REGISTERED PROFESSIONAL ENGINEER IN CIVIL ENGINEERING

04-23-10

DRAWN:	SCP
CHECKED:	SCP
SCALE:	AS NOTED
DATE:	05/21/2010

C2.0

© 2009

MORPHY MAKOFSKY INCORPORATED CONSULTING ENGINEERS (504)488-1317 JOB NO. 09157