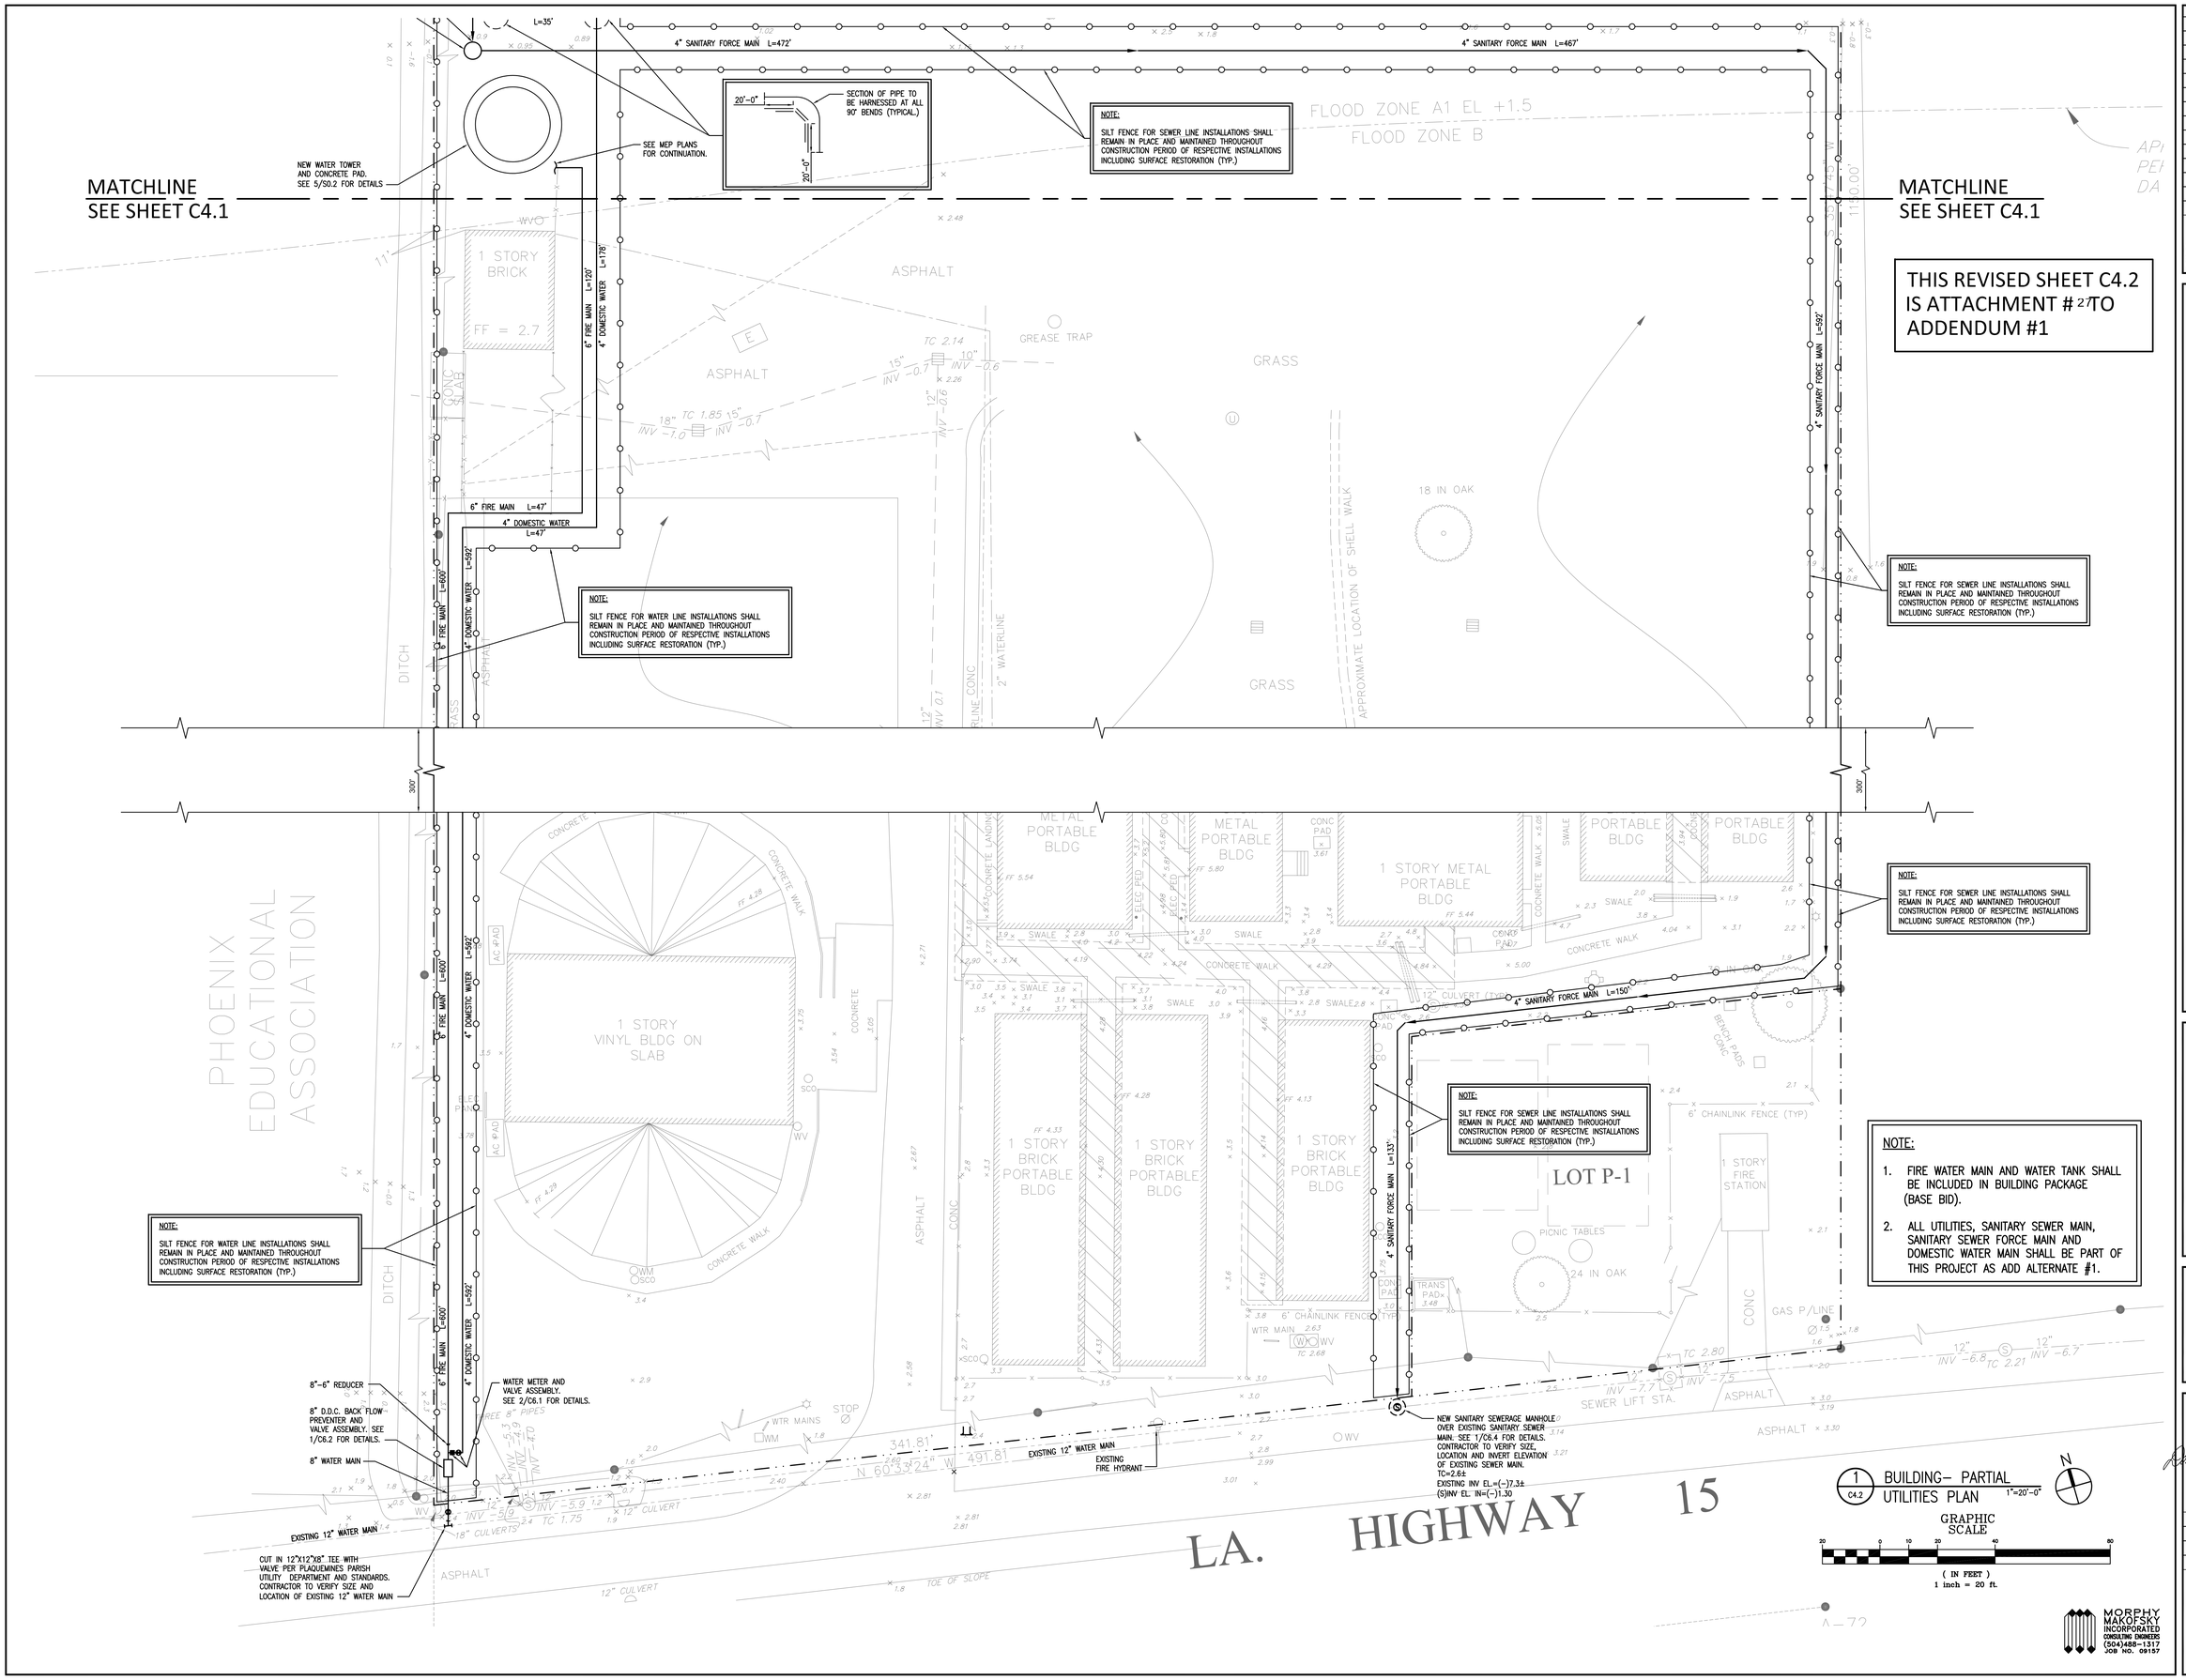

REVISIONS	BY
06/22/10	SCP

CONTRACTOR MUST VERIFY AND CHECK ALL JOB DIMENSIONS, DETAILS AND SPECIFICATIONS ON SITE AND REPORT ANY ERRORS, OMISSIONS AND DISCREPANCIES BEFORE PROCEEDING

NEW-PHOENIX-PRE-K-THROUGH-12-SCHOOL

NEW-PHOENIX-PRE-K-THROUGH-12-SCHOOL
12700-HWY.-39-BRAITHWAITE,-LOUISIANA-70040
FEMA-PW-4987

ATTACHMENT NUMBER 27 TO ADDENDUM NUMBER ONE

SEAL: STATE OF LOUISIANA — DONALD C. MAKOFSKY, REG. No. 19336, REGISTERED PROFESSIONAL ENGINEER IN CIVIL ENGINEERING — 04-23-10

DRAWN:	SCP
CHECKED:	SCP
SCALE:	AS NOTED
DATE:	05/21/2010

C4.2

© 2009