THIS REVISED SHEET C5.1 IS ATTACHMENT #29 TO ADDENDUM #1

REVISIONS	BY
06/22/10	SCP

CONTRACTOR MUST VERIFY AND CHECK ALL JOB DIMENSIONS, DETAILS AND SPECIFICATIONS ON SITE AND REPORT ANY ERRORS, OMISSIONS AND DISCREPANCIES BEFORE PROCEEDING

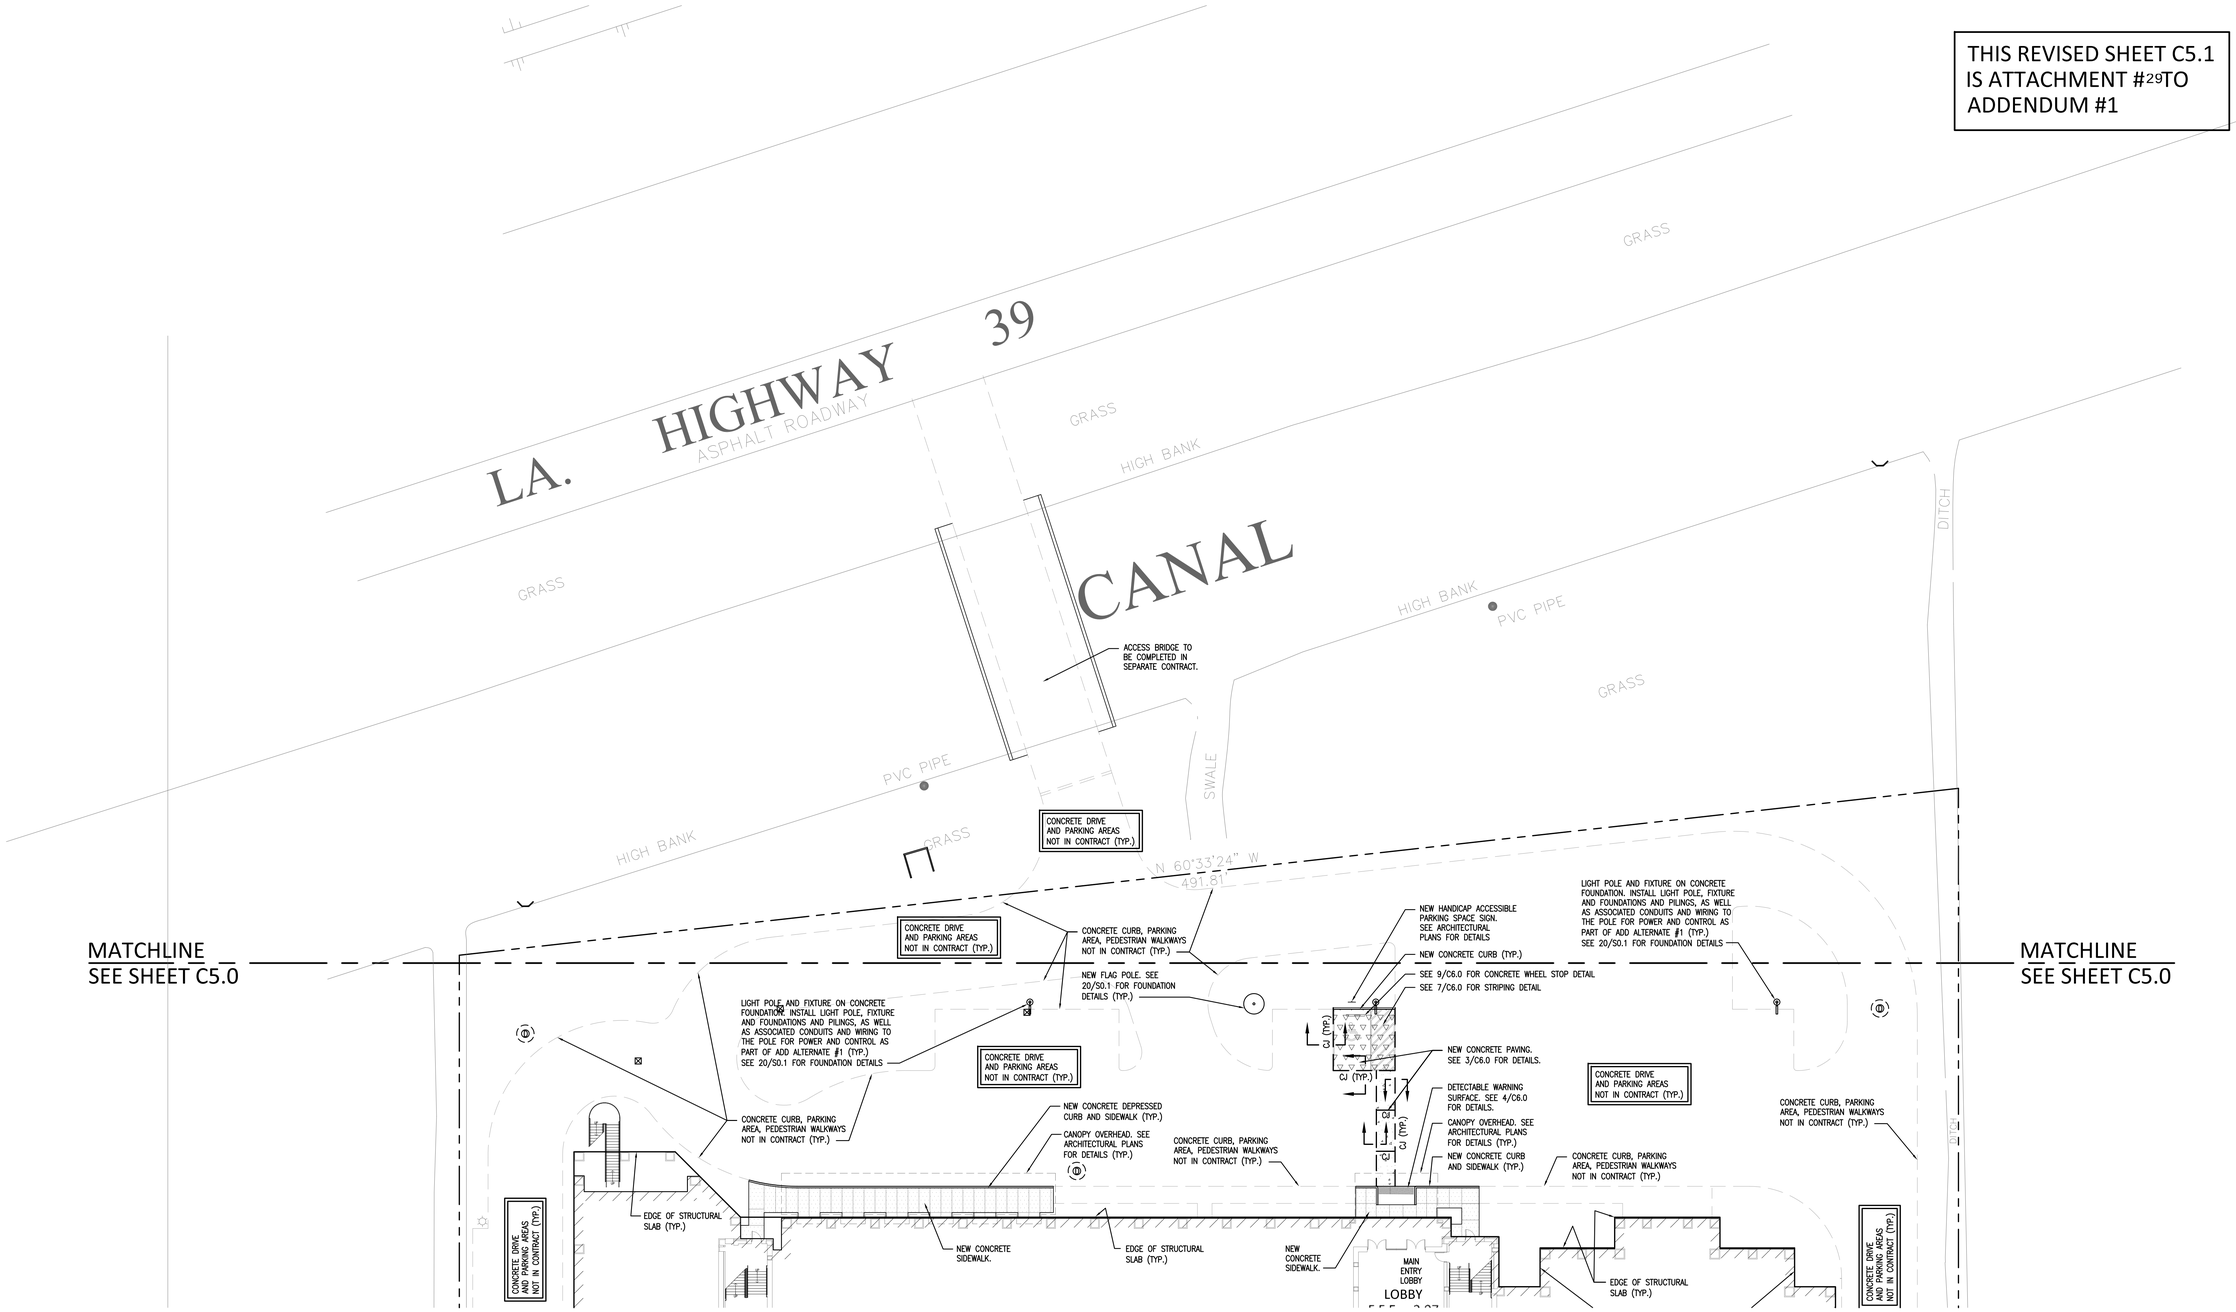

PAVEMENT LEGEND

- PORTLAND CEMENT CONCRETE SIDEWALK – 4" SEE 2/C6.0
- PORTLAND CEMENT CONCRETE SURFACE – 4" SEE 2/C2.0
- PORTLAND CEMENT CONCRETE SIDEWALK. SEE STRUCTURAL DRAWINGS FOR DETAILS.
- PORTLAND CEMENT CONCRETE PARKING ZONE PAVING – 6" SEE 3/C6.0
- PORTLAND CEMENT CONCRETE TRAVEL ZONE PAVING – 8" SEE 3/C6.0
- PORTLAND CEMENT CONCRETE HEAVY DUTY PAVEMENT – 10" SEE 3/C6.0
- EJ (TYP.) EXPANSION JOINT SEE 1/C6.1 FOR DETAIL
- CJ (TYP.) CONSTRUCTION JOINT SEE 1/C6.1 FOR DETAIL

1 C5.1 BUILDING– PARTIAL PAVING PLAN 1"=20'-0"

N

GRAPHIC SCALE

20 0 10 20 40 80

(IN FEET)
1 inch = 20 ft.

MORPHY MAKOFSKY INCORPORATED
CIVIL/SITE ENGINEERS
(504)488-1317
JOB NO. 09157

NEW-PHOENIX-PRE-K-THROUGH-12-SCHOOL

NEW-PHOENIX-PRE-K-THROUGH-12-SCHOOL
12700-HWY.-39-BRAITHWAITE,-LOUISIANA-70040
FEMA-PW-4987

ATTACHMENT NUMBER 29 TO ADDENDUM NUMBER ONE

SEAL
STATE OF LOUISIANA
DONALD C. MAKOFSKY
REG. No. 18336
REGISTERED PROFESSIONAL ENGINEER IN CIVIL ENGINEERING

04-23-10

DRAWN:	SCP
CHECKED:	SCP
SCALE:	AS NOTED
DATE:	05/21/2010

C5.1

© 2009