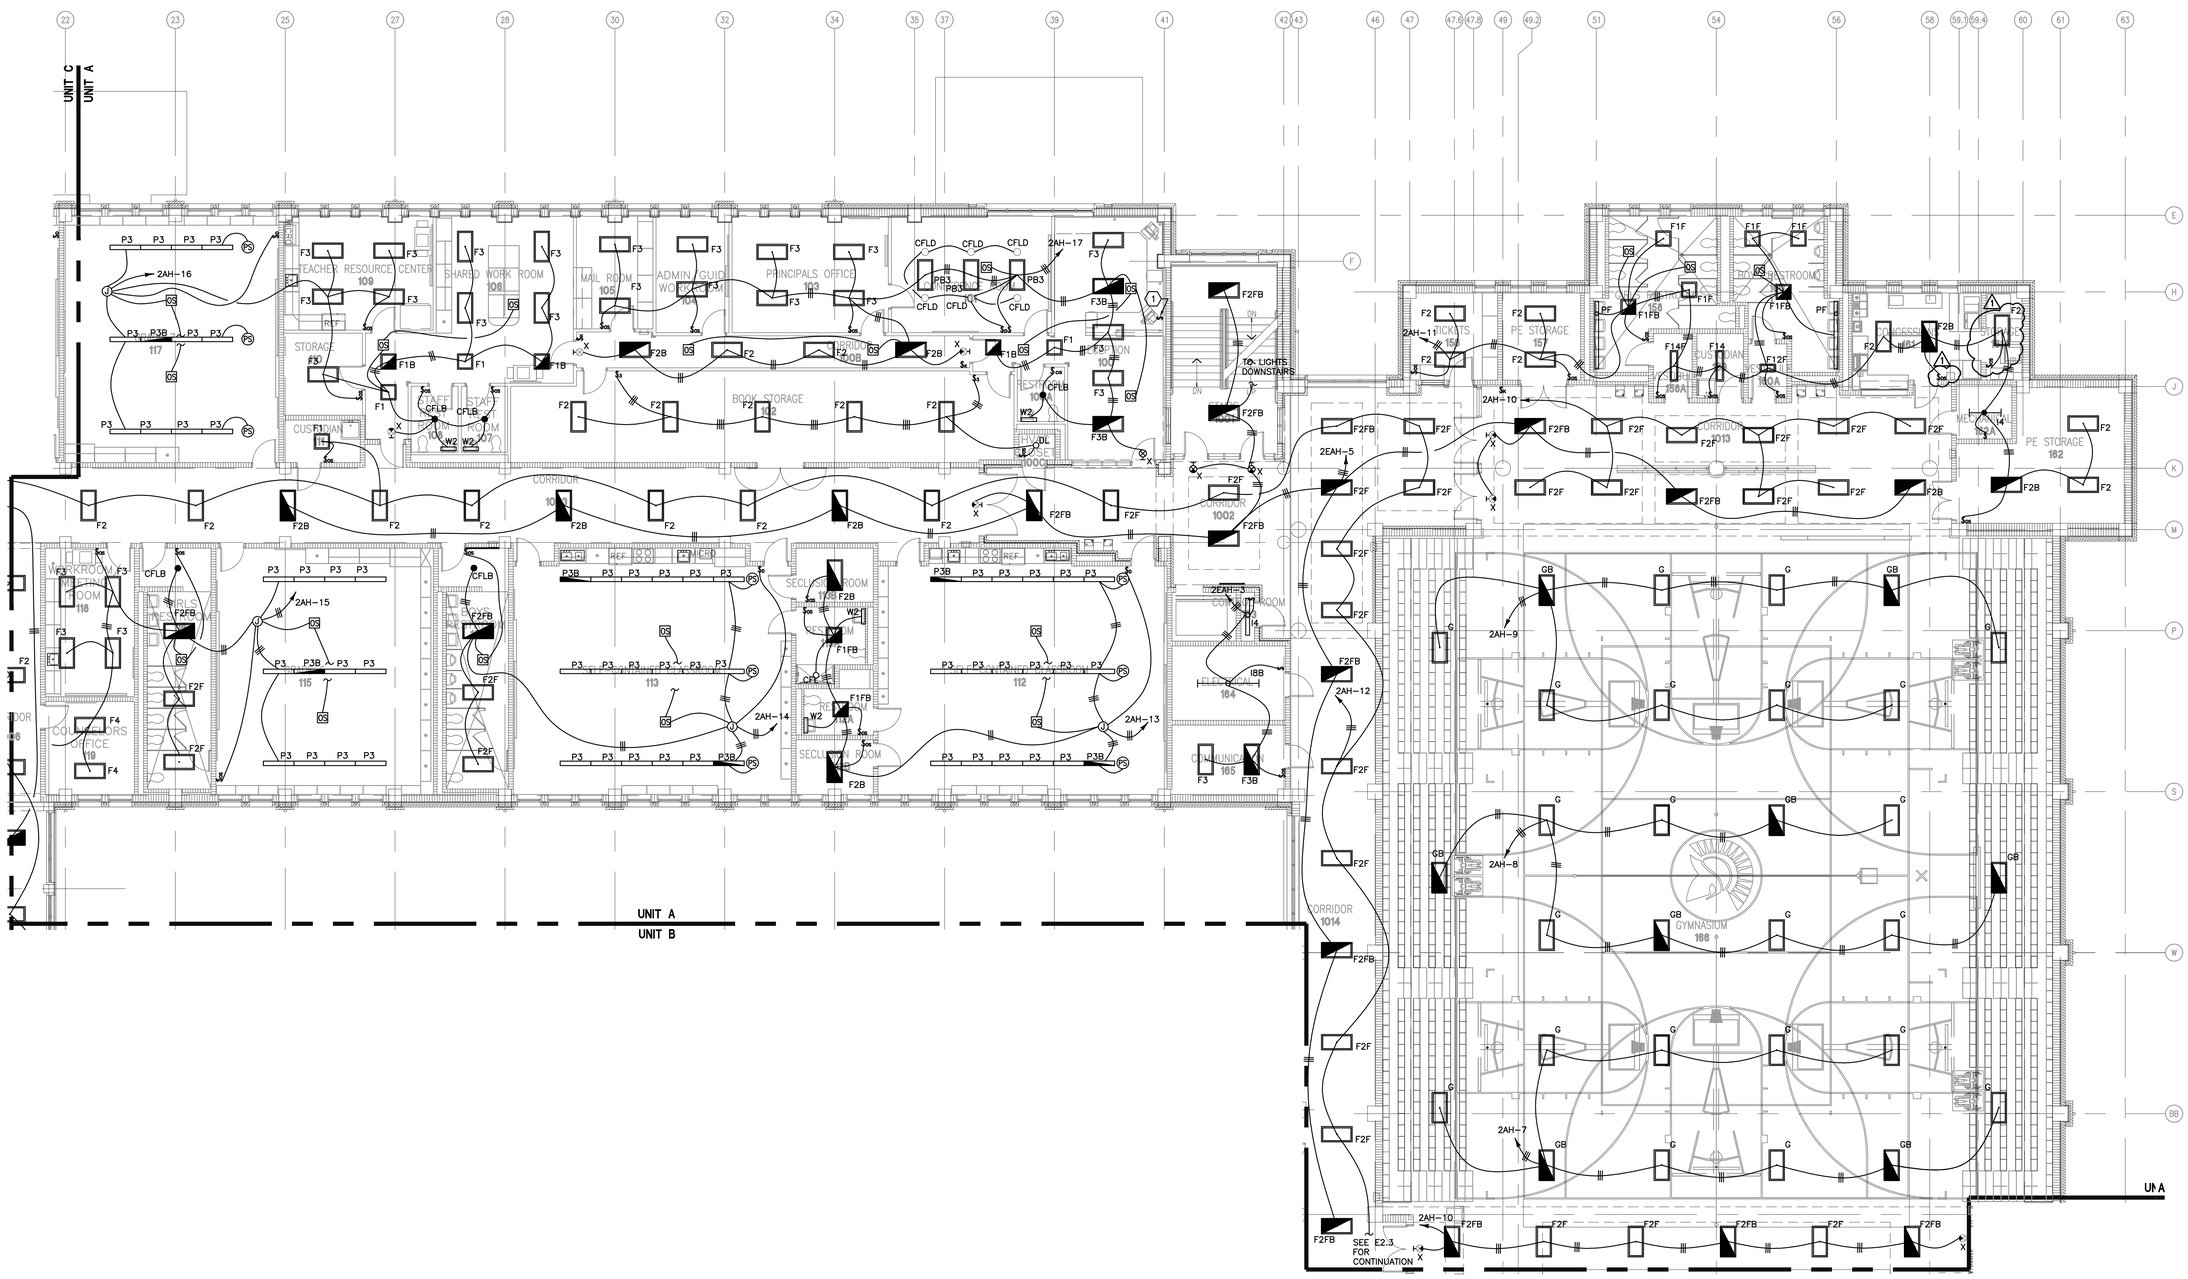


## SPECIFIC NOTES:

1. MOMENTARY SWITCH FOR LIGHTING SHUTOFF 2-HOUR OVERRIDE.

## GENERAL NOTES:

1.) CONNECT VOLTAGE SENSING LOAD ON ALL BATTERY BACKED BALLAST TO NON-PROGRAMMABLE SIDE OF TANDEM BREAKER ON CIRCUIT SHOWN.

2.) COORDINATE PLACEMENT OF LIGHTING FIXTURES IN GYM WITH THE BASKETBALL GOALS TO PREVENT INTEREFERENCE WHEN RAISING THE GOALS.

1 UNIT A SECOND FLOOR LIGHTING PLAN
SCALE: 1/8" = 1'-0"

PROJECT NORTH

TRUE NORTH

ADDENDUM 2

ATTACHMENT 46




KEY PLAN

| REVISIONS | BY |
|---|---|
| 1 07-12-10 | |

CONTRACTOR MUST VERIFY AND CHECK ALL JOB DIMENSIONS, DETAILS AND SPECIFICATIONS ON SITE AND REPORT ANY ERRORS, OMISSIONS AND DISCREPANCIES BEFORE PROCEEDING

# NEW PHOENIX PRE-K THROUGH 12 SCHOOL

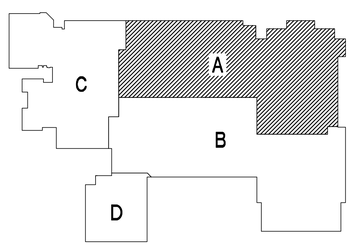UNIT A SECOND FLOOR LIGHTING PLAN


ASSOCIATED DESIGN GROUP, INC.
CONSULTING ENGINEERS

CORPORATE OFFICE
114 Toledo Drive
Lafayette, Louisiana 70506
(337) 234-5710

NEW ORLEANS BRANCH
1010 Common St.
Suite 2405
New Orleans, LA 70112
(504) 581-6333

Project # 09193


SEAL

| | |
|---|---|
| DRAWN: | JAM, ABF |
| CHECKED: | RAG |
| SCALE: | |
| DATE: | 05-24-2010 |

E2.2

©