KEYNOTES:

1. CONDENSING UNIT SUPPORT, REFER TO DETAIL 2/M4.2.
2. REFRIGERANT PIPING FROM BELOW, REFER TO DETAIL 19/M4.1.

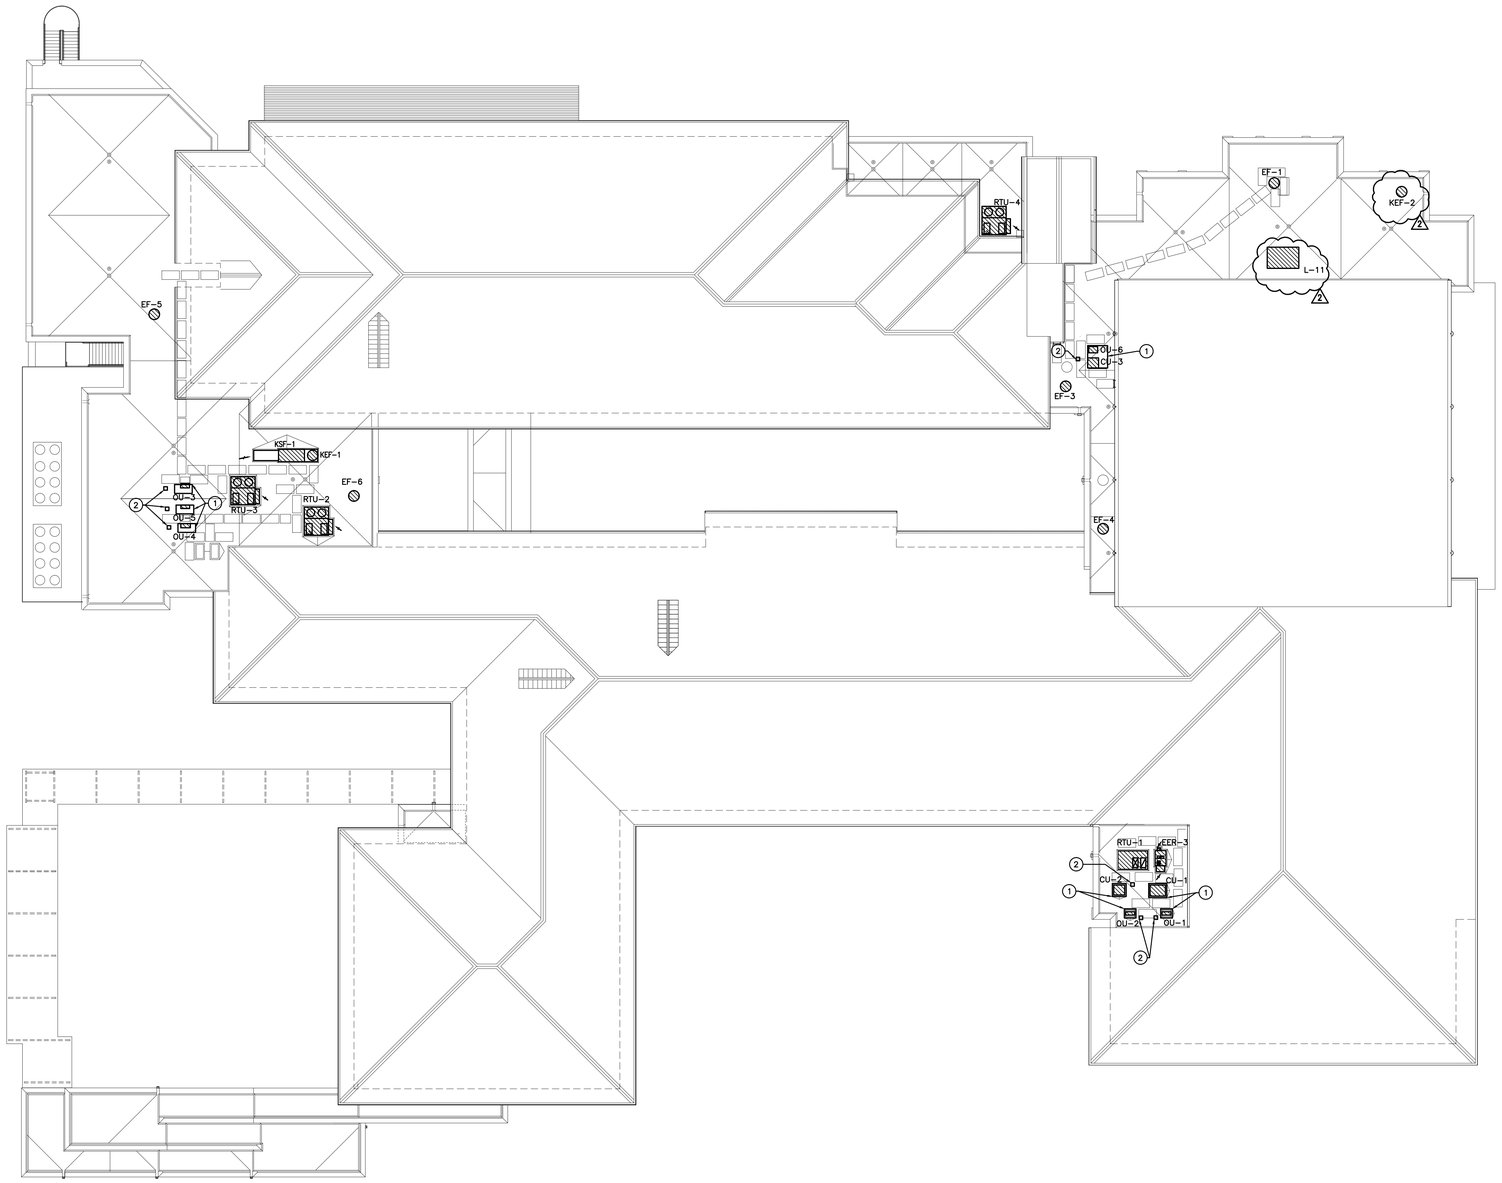

1 ROOF MECHANICAL PLAN
SCALE: 1/16" = 1'-0"

ADDENDUM 2

ATTACHMENT 38

PROJECT NORTH

TRUE NORTH

REVISIONS	BY

CONTRACTOR MUST VERIFY AND CHECK ALL JOB DIMENSIONS, DETAILS AND SPECIFICATIONS ON SITE AND REPORT ANY ERRORS, OMISSIONS AND DISCREPANCIES BEFORE PROCEEDING

NEW PHOENIX PRE-K THROUGH 12 SCHOOL

ROOF MECHANICAL PLAN

SEAL

ASSOCIATED DESIGN GROUP, INC.
CONSULTING ENGINEERS

CORPORATE OFFICE
114 Toledo Drive
Lafayette, Louisiana 70506
(337) 234-5710

NEW ORLEANS BRANCH
1010 Common St.
Suite 2405
New Orleans, LA 70112
(504) 581-6333

Project # 09193

DRAWN: ABF
CHECKED: JSL
SCALE:
DATE: 05-24-2010

M2.9

©