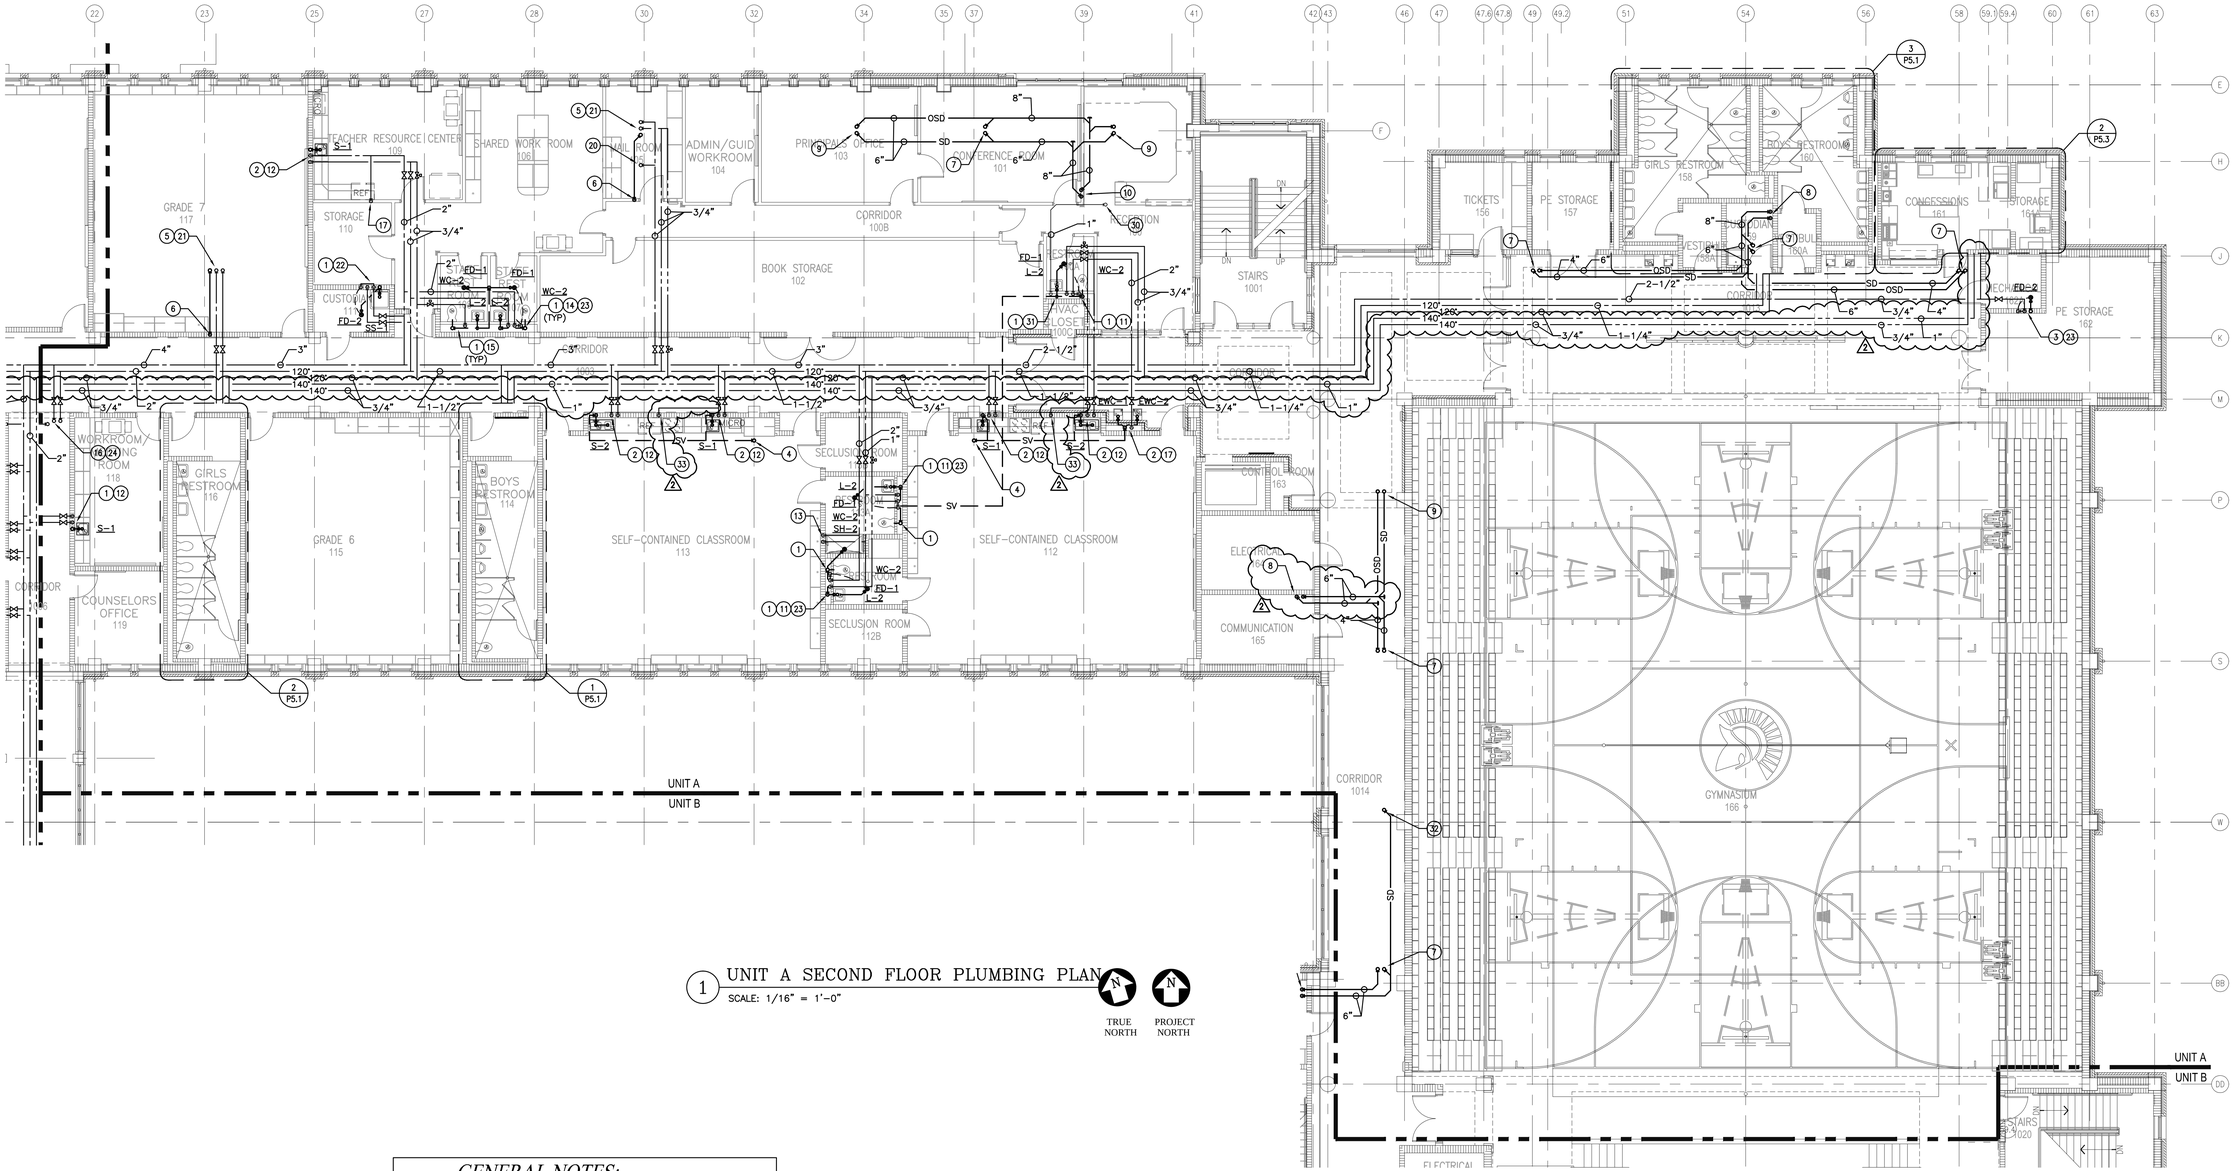

1 UNIT A SECOND FLOOR PLUMBING PLAN

SCALE: 1/16" = 1'-0"

TRUE NORTH PROJECT NORTH

GENERAL NOTES:

1. ROUTE PIPING AS HIGH IN STRUCTURE AS POSSIBLE.

PLUMBING KEYNOTES:

1. 2"SV-DN TO 3"SS. CONNECT TO FIXTURE.
2. 2"SV-DN TO 3"SS. CONNECT TO FIXTURE. ROUTE WASTE DOWN THRU BOTTOM OF CASE WORK TO AVOID BEAM.
3. 2"SV-UP TO 3"VTR. 3"SS-DN CONNECT TO FIXTURE.
4. 2"SV-UP.
5. 3"SS-UP.
6. 3"SS-DN.
7. 4"SD & OSD-UP.
8. 6"SD & 8"OSD-DN.
9. 6"SD & OSD-UP.
10. 8"SD & OSD-DN.
11. 2"CW & 3/4"HW-DN. CONNECT TO FIXTURE.
12. 3/4"CW & HW-DN. CONNECT TO FIXTURE.
13. 1"CW & HW-DN. CONNECT TO FIXTURE.
14. 2"CW & 1"HW-DN. CONNECT TO FIXTURE.
15. 3/4"HWR-DN.
16. 3/4"CW & HW-UP.
17. 3/4"CW-DN. CONNECT TO FIXTURE.
18. 3/4"HW-UP.
19. 2"CW & 3/4"HW-UP.
20. 3/4"CW-UP.
21. 3/4"CW & HW-UP.
22. 1"CW & HW-DN. CONNECT TO FIXTURE. TEE 3/4"CW TO TP-1 IN WALL BEHIND ACCESS PANEL. RUN 1/2"CW DOWN TO BELOW FLOOR AND ROUTE TYPE "L" SOFT COPPER TO FLOOR DRAIN CONNECTION.
23. 3/4"CW-DN TO TP-1 IN WALL BEHIND ACCESS PANEL. RUN 1/2"CW DOWN TO BELOW FLOOR AND ROUTE TYPE "L" SOFT COPPER TO FLOOR DRAIN CONNECTION.
24. 3"AW-UP.
25. 3"AW-DN.
26. 1-1/2"FUEL OIL SUPPLY FROM BELOW.
27. 1-1/2"FUEL OIL SUPPLY DN INTO DAY TANK.
28. EMERGENCY GENERATOR. SEE ELECTRICAL DRAWINGS FOR EXACT LOCATION.
29. 2"SV-UP FROM BELOW FLOOR.
30. 3/4"CW-DN. PROVIDE WATTS 9D BACKFLOW PREVENTER AND CONNECT TO FIXTURE.
31. ROUTE WASTE THRU J.R.SMITH FIG. 8710 SOLIDS INTERCEPTOR BELOW COUNTER.

A2
32. 4"SD-UP.
33. 3/4"CW-DN. CONNECT TO FIXTURE.
34. 2"AV-UP.

ADDENDUM 2

ATTACHMENT 43

KEY PLAN

TRUE NORTH PROJECT NORTH

REVISIONS		BY
ADD NO.2	7/12/2010	SMB

CONTRACTOR MUST VERIFY AND CHECK ALL JOB DIMENSIONS, DETAILS AND SPECIFICATIONS ON SITE AND REPORT ANY ERRORS, OMISSIONS AND DISCREPANCIES BEFORE PROCEEDING

NEW PHOENIX PRE-K THROUGH 12 SCHOOL

UNIT A SECOND FLOOR PLUMBING PLAN

ASSOCIATED DESIGN GROUP, INC.
CONSULTING ENGINEERS

CORPORATE OFFICE
114 Toledo Drive
Lafayette, Louisiana 70506
(337) 234-5710

NEW ORLEANS BRANCH
1010 Common St.
Suite 2405
New Orleans, LA 70112
(504) 561-8333

Project # 09193

SEAL

DRAWN:	SMB
CHECKED:	SMB
SCALE:	
DATE:	05-24-2010

P2.2

©