GENERAL NOTES:

1. REFER TO SHEET P2.2 FOR ALL SECOND FLOOR KEYNOTES.

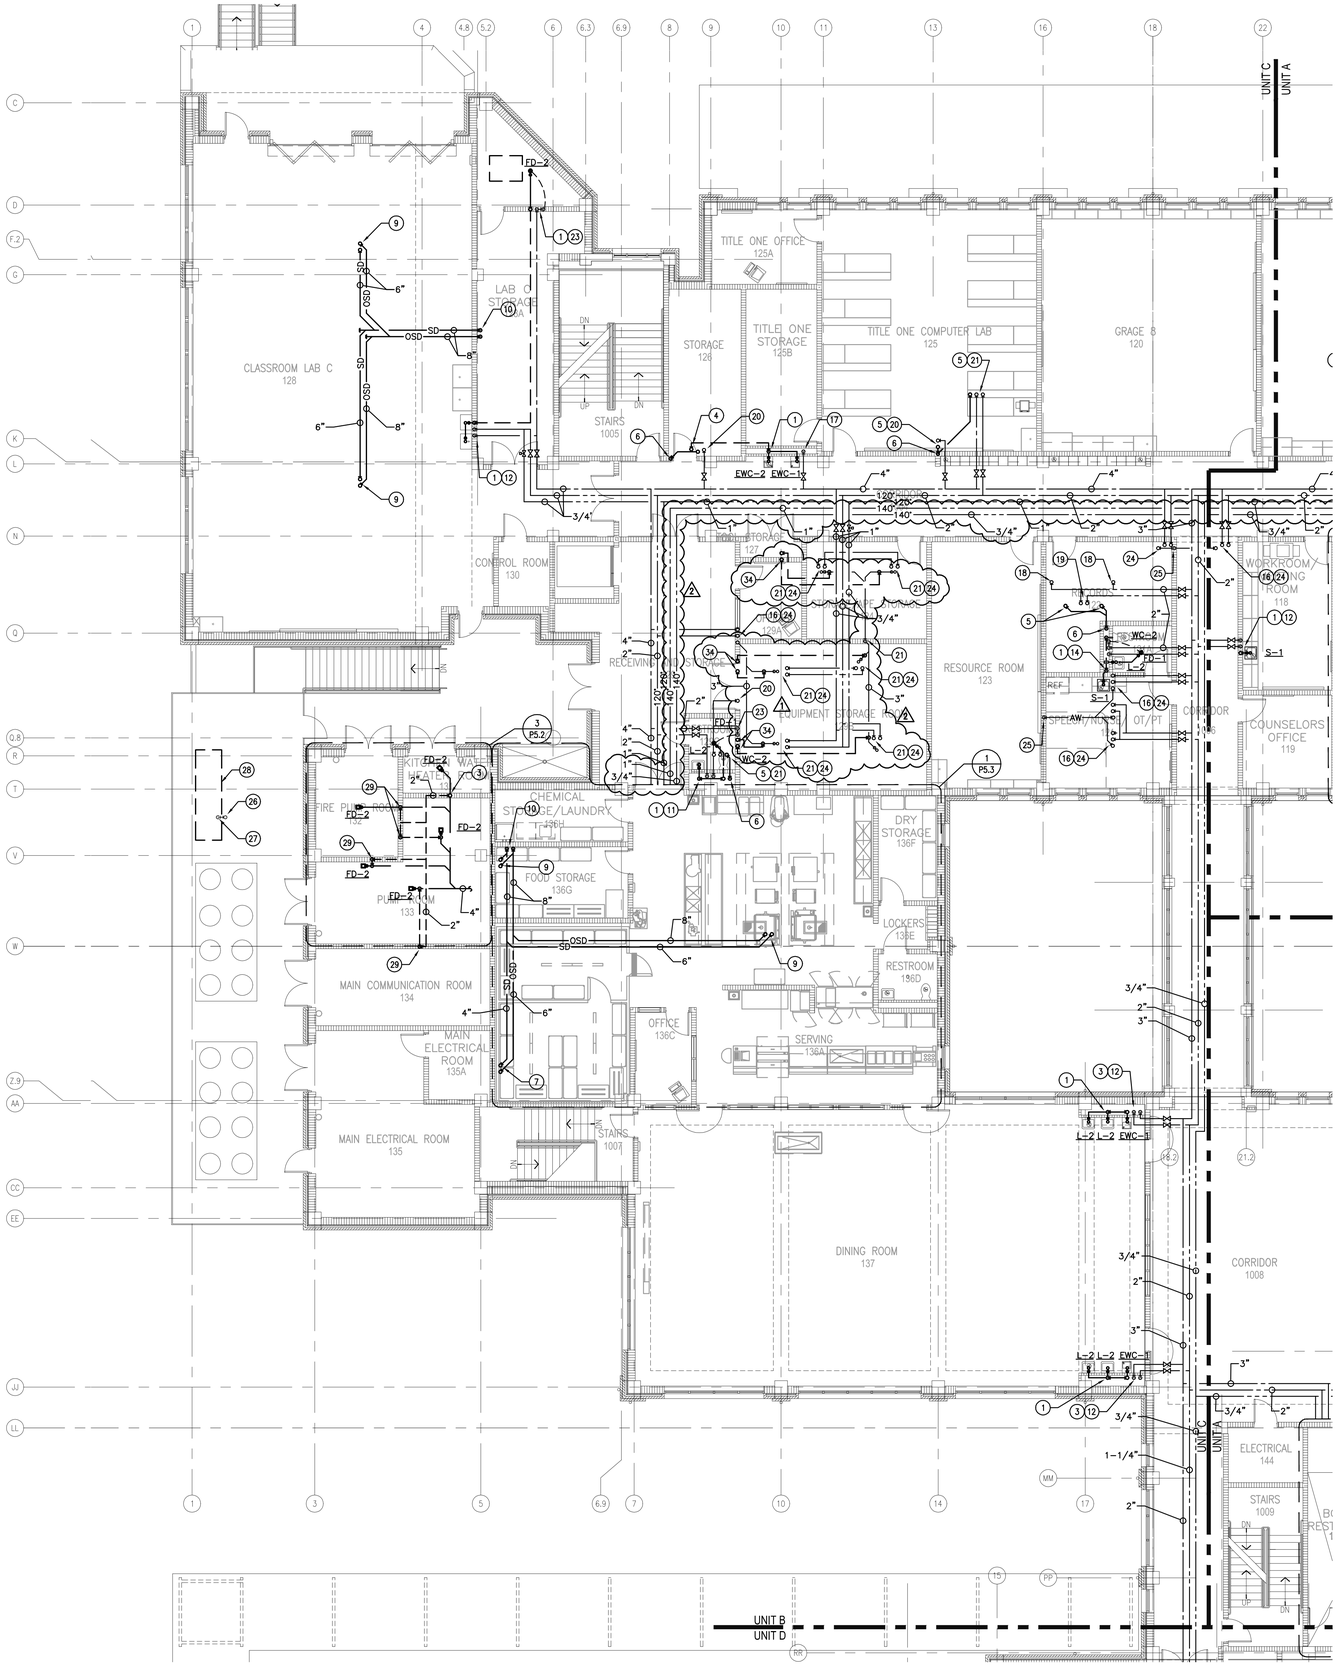

1 UNIT C SECOND FLOOR PLUMBING PLAN
SCALE: 1/8" = 1'-0"

TRUE NORTH PROJECT NORTH

ADDENDUM 2
ATTACHMENT 44

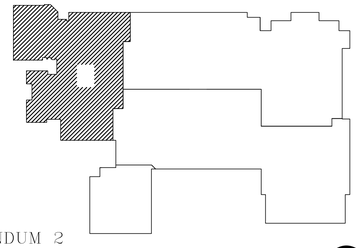

KEY PLAN

TRUE NORTH PROJECT NORTH

REVISIONS		BY
ADD NO.2	7/12/2010	SMB

CONTRACTOR MUST VERIFY AND CHECK ALL JOB DIMENSIONS, DETAILS AND SPECIFICATIONS ON SITE AND REPORT ANY ERRORS, OMISSIONS AND DISCREPANCIES BEFORE PROCEEDING

NEW PHOENIX PRE-K THROUGH 12 SCHOOL

UNIT C SECOND FLOOR PLUMBING PLAN

ASSOCIATED DESIGN GROUP, INC.
CONSULTING ENGINEERS

CORPORATE OFFICE
114 Toledo Drive
Lafayette, Louisiana 70506
(337) 234-5710

NEW ORLEANS BRANCH
1010 Common St.
Suite 2406
New Orleans, LA 70112
(504) 561-6333

Project # 09193

SEAL

DRAWN:	SMB
CHECKED:	SMB
SCALE:	
DATE:	05-24-2010

P2.4

©